DocuSign Envelope ID: 63FF4D1D-2E41-400B-B009-2E7051E46347

WETHERILL ENGINEERING
1223 Jones Franklin Rd.
Raleigh, N.C. 27606
License No. F-0377
Bus: 919 851 8077
Fax: 919 851 8107
TRANSPORTATION PLANNING/DESIGN - BRIDGE/STRUCTURE DESIGN
CIVIL/SITE DESIGN - GIS/GPS - CONSTRUCTION OBSERVATION

PROJECT REFERENCE NO.	SHEET NO.
I-5786	12
R/W SHEET NO.	

ROADWAY DESIGN ENGINEER
6/6/2017
NORTH CAROLINA PROFESSIONAL SEAL 21116 ENGINEER BOB A. MAY
DocuSigned by: Bob A. May

HYDRAULICS ENGINEER
6/6/2017
NORTH CAROLINA PROFESSIONAL SEAL 31977 ENGINEER KEVIN B. ALFORD
DocuSigned by: K. B. Alford

5130964240B4B0...
DOCUSIGNED ENVELOPE

DOCUMENT NOT CONSIDERED FINAL UNLESS ALL SIGNATURES COMPLETED

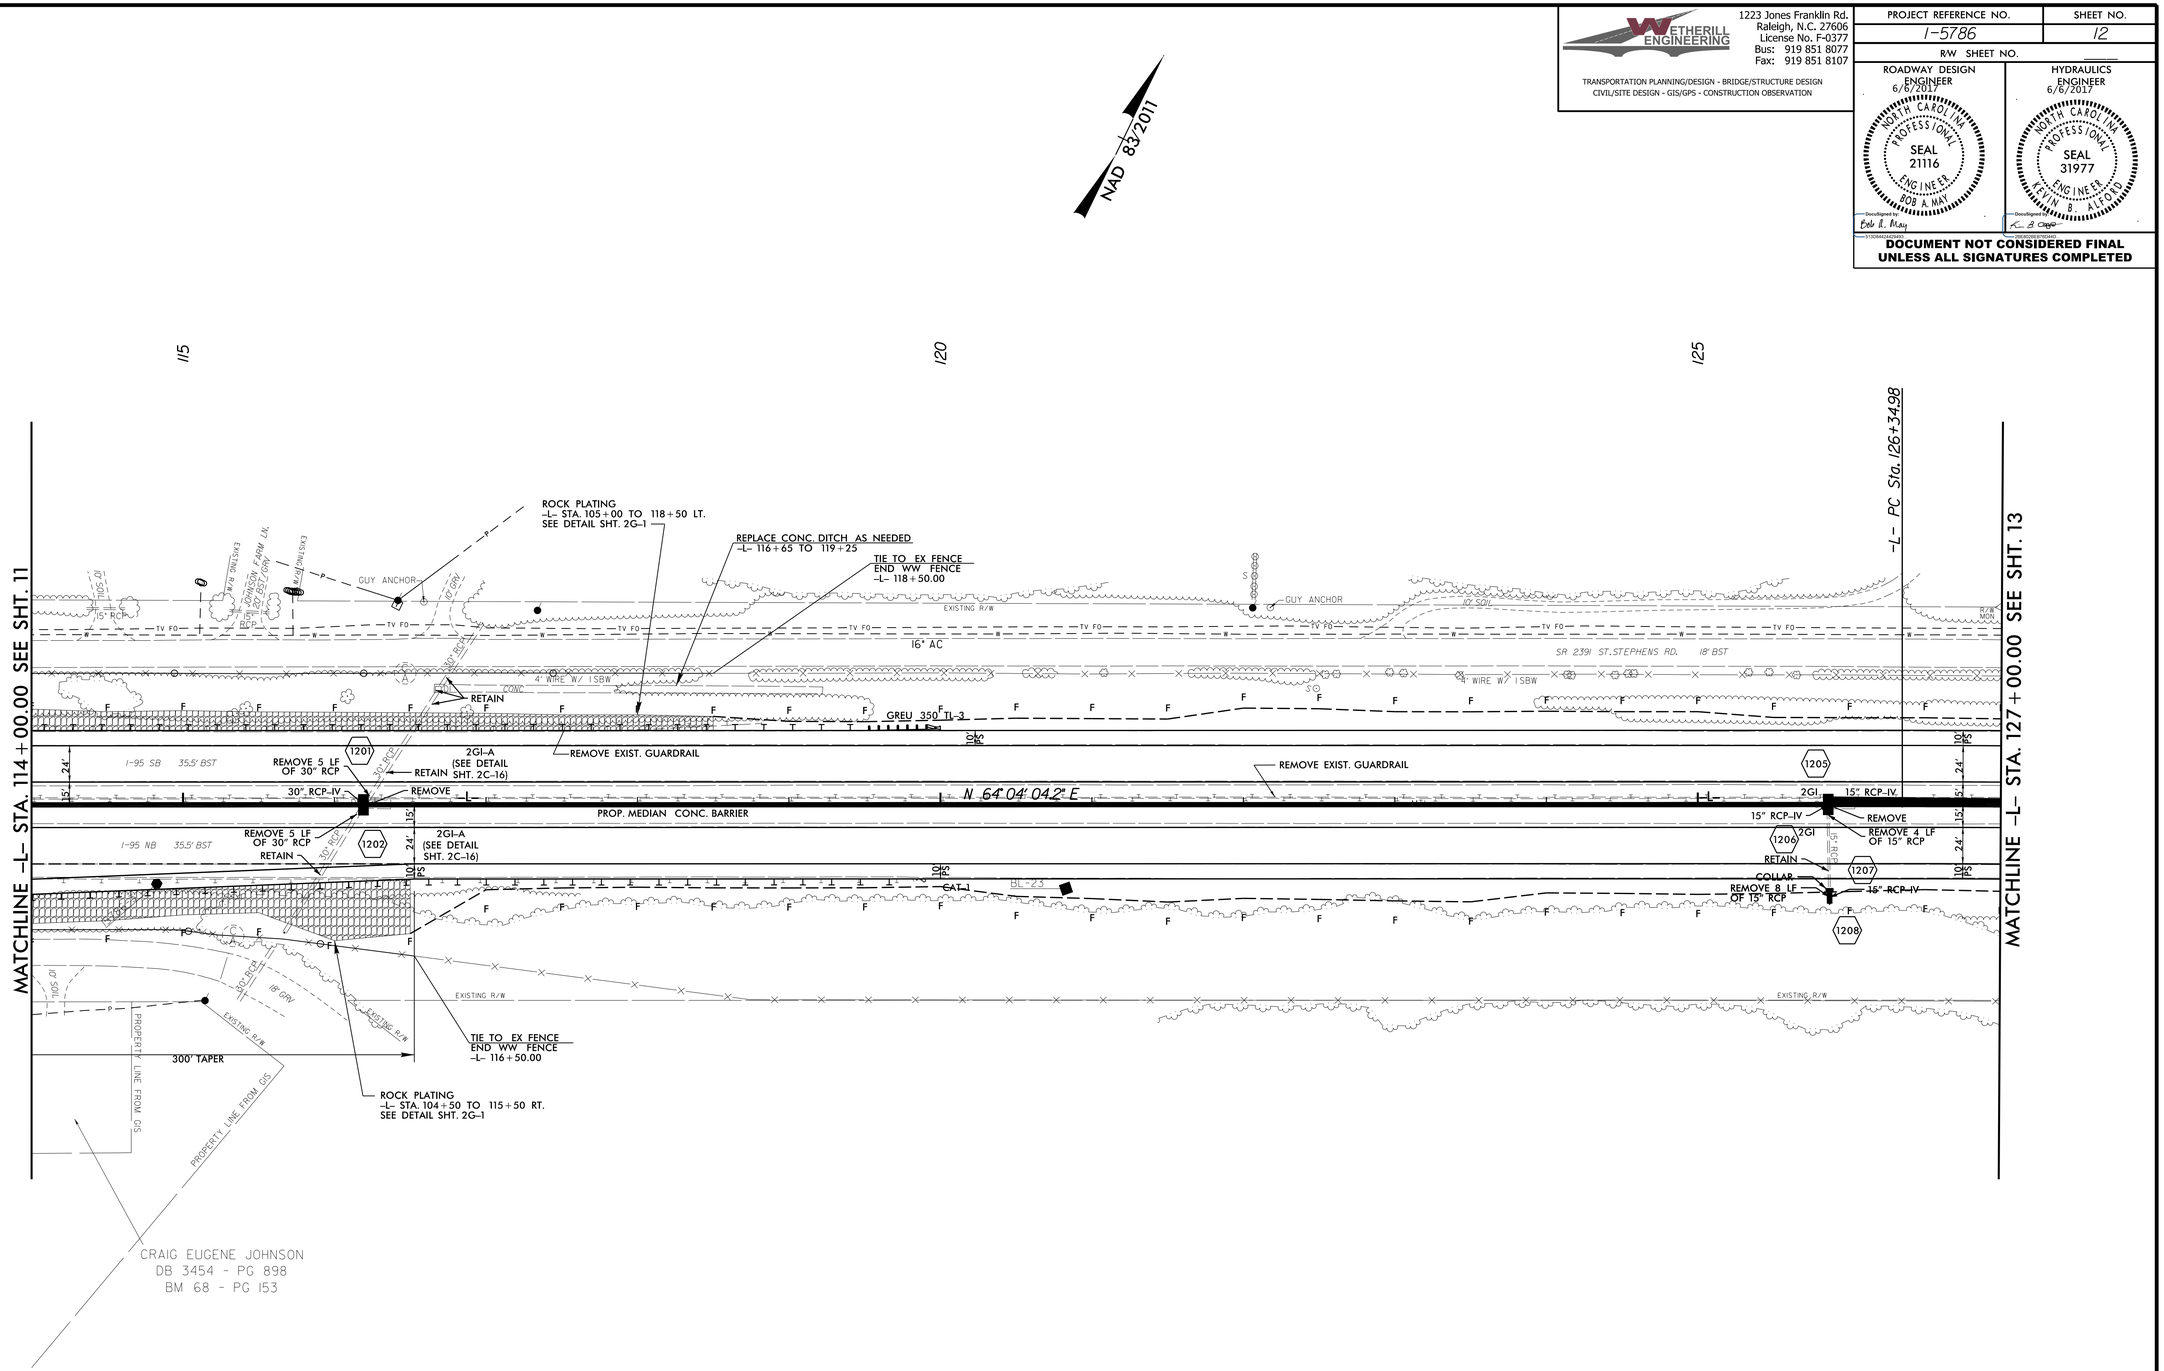

5/14/99
6/6/2017
I-5786_Rdy_psh12.dgn
USER: FRC