DocuSign Envelope ID: 5A6C0988-1380-4BCE-826B-5DB6819D5E9E

PROJ. REFERENCE NO.	SHEET NO.
I-5786	TMP-21

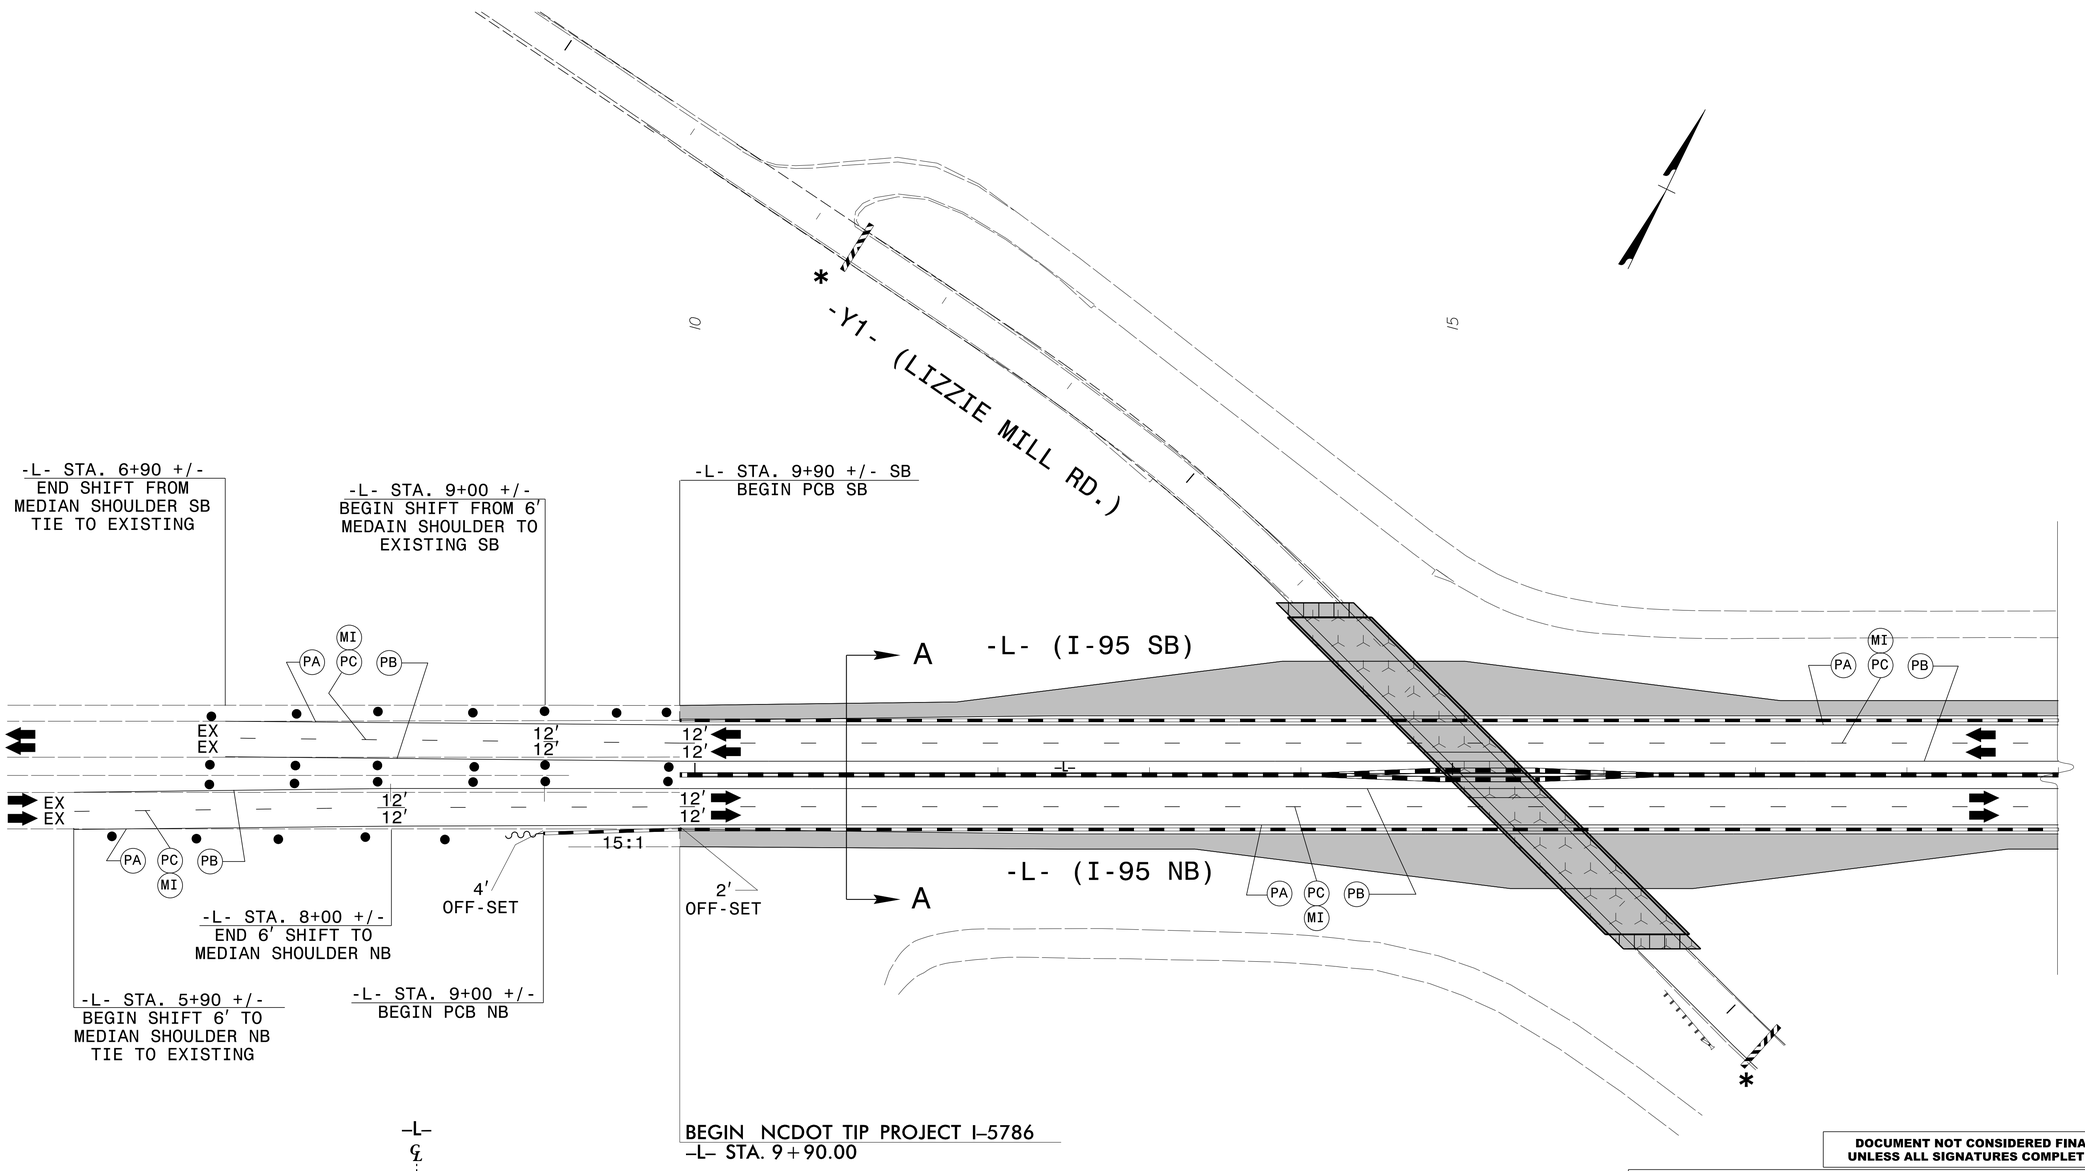

NOTES: SEE SHEET TMP-1A FOR PAVEMENT MARKING SCHEDULE.
* SEE SHEET TMP-2C FOR OFF-SITE DETOURS.

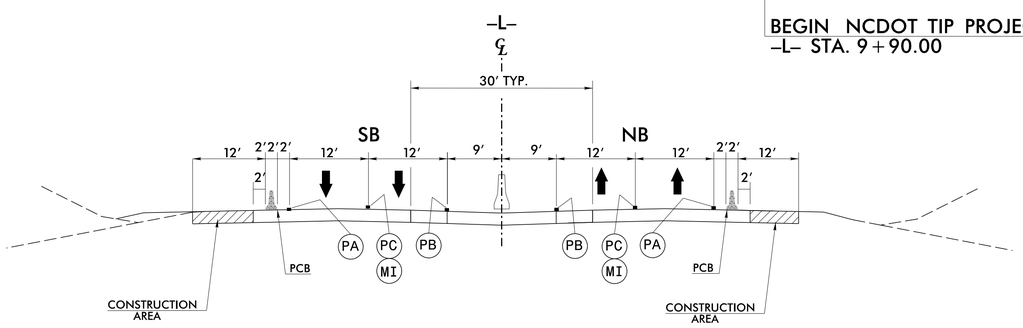

TYPICAL SECTION A-A
-L- STA. 11+00 +/-

DOCUMENT NOT CONSIDERED FINAL
UNLESS ALL SIGNATURES COMPLETED

WETHERILL ENGINEERING
1223 Jones Franklin Rd.
Raleigh, N.C. 27606
Liscense No. F-0377
Bus: 919 851 8077
Fax: 919 851 8107

TRANSPORTATION PLANNING/DESIGN - BRIDGE/STRUCTURE DESIGN
CIVIL/SITE DESIGN - GIS/GPS - CONSTRUCTION OBSERVATION

APPROVED: 6/5/2017
DATE:
SEAL

NORTH CAROLINA PROFESSIONAL SEAL 21116 ENGINEER BOB A. MAY

DocuSigned by: Bob A. May

DIVISION OF HIGHWAYS
STATE OF NORTH CAROLINA
DEPARTMENT OF TRANSPORTATION
WORK ZONE TRAFFIC CONTROL

PHASE II
DETAIL
BRIDGE # 108
LIZZIE MILL ROAD
-Y1-

5/4/2017
P:\2017\I-5786\Traffic\TrafficControl\TCP\I-5786_TC_TMP_PSH_2i.dgn
User:skennedy