PROJ. REFERENCE NO.	SHEET NO.
B-5327	TMP-3

HDR | ICA — ICA Engineering, Inc. 5121 Kingdom Way, Suite 100 Raleigh, NC 27607 NC License No: F-0258

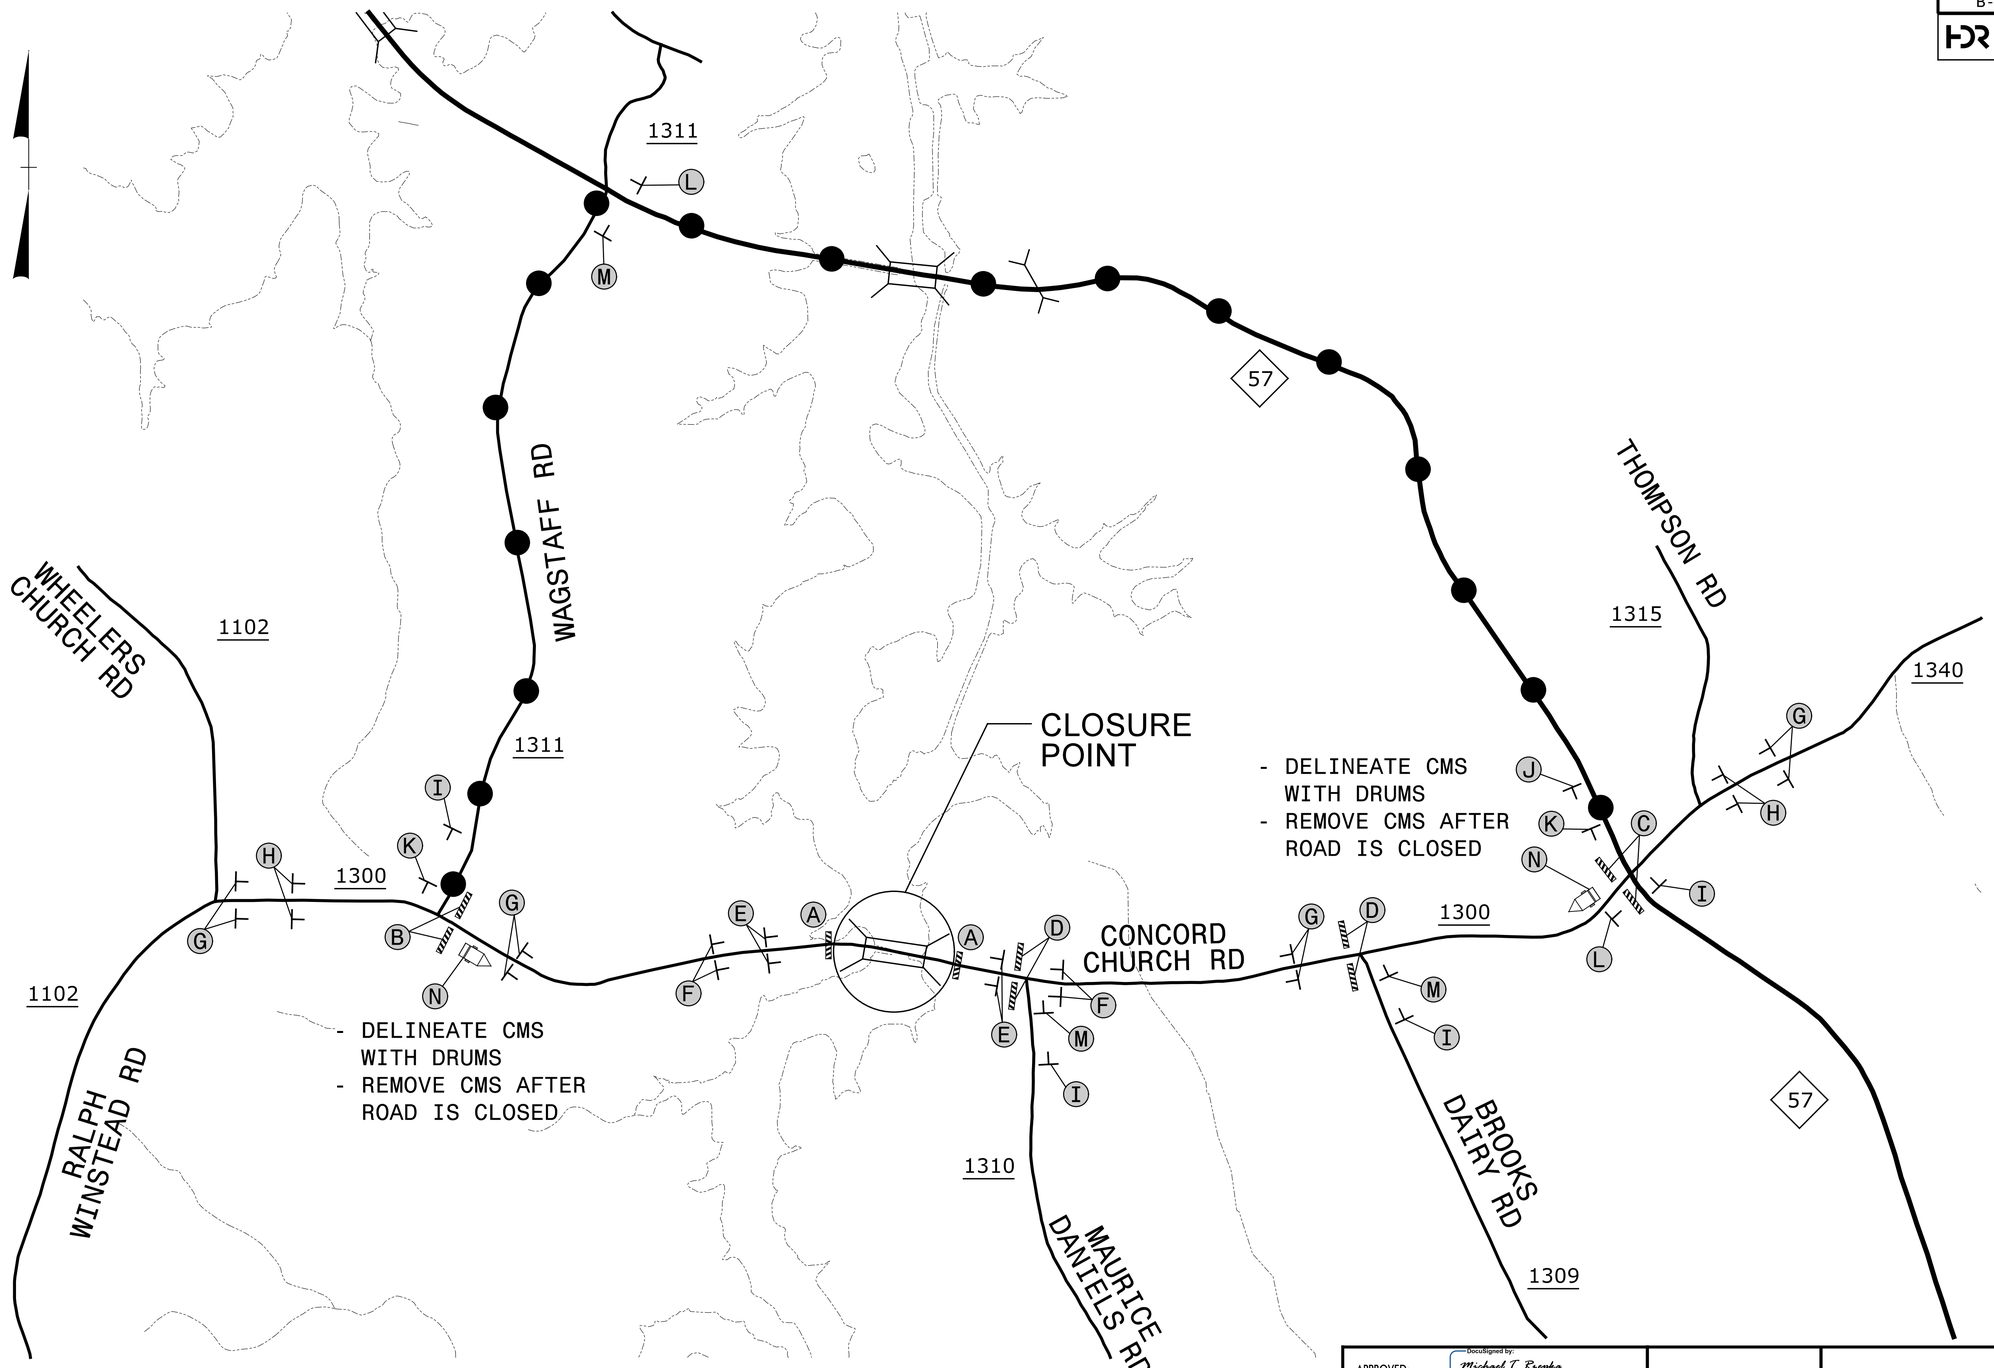

NOTES: -SEE SHEET TMP-4 FOR ROAD CLOSURE SIGNS AND DETOUR SIGNS

-REFER TO RSD 1101.03,(SHEET 1 OF 9) FOR APPLICABLE NOTES

DETOUR ROUTE

APPROVED: DocuSigned by: Michael T. Rzepka 018C3480C26049D...

DATE: 4/24/2017

SEAL

NORTH CAROLINA PROFESSIONAL SEAL 15876 ENGINEER MICHAEL T. RZEPKA

DOCUMENT NOT CONSIDERED FINAL UNLESS ALL SIGNATURES COMPLETED

DIVISION OF HIGHWAYS · STATE OF NORTH CAROLINA · DEPARTMENT OF TRANSPORTATION · WORK ZONE TRAFFIC CONTROL

DETOUR FOR CONCORD CHURCH RD.

4/24/2017
R:\Traffic\TrafficControl\TCP\b5327_tmp_detour_03.dgn
ICA Engineering