| PROJECT REFERENCE NO. | SHEET NO. |
|---|---|
| B-4964 | U0-2 |

# UTILITIES BY OTHERS

NOTE:
ALL PROPOSED UTILITY WORK SHOWN ON THIS SHEET WILL BE DONE BY OTHERS. NO PAYMENT WILL BE MADE TO THE CONTRACTOR FOR PROPOSED UTILITY WORK SHOWN ON THIS SHEET.

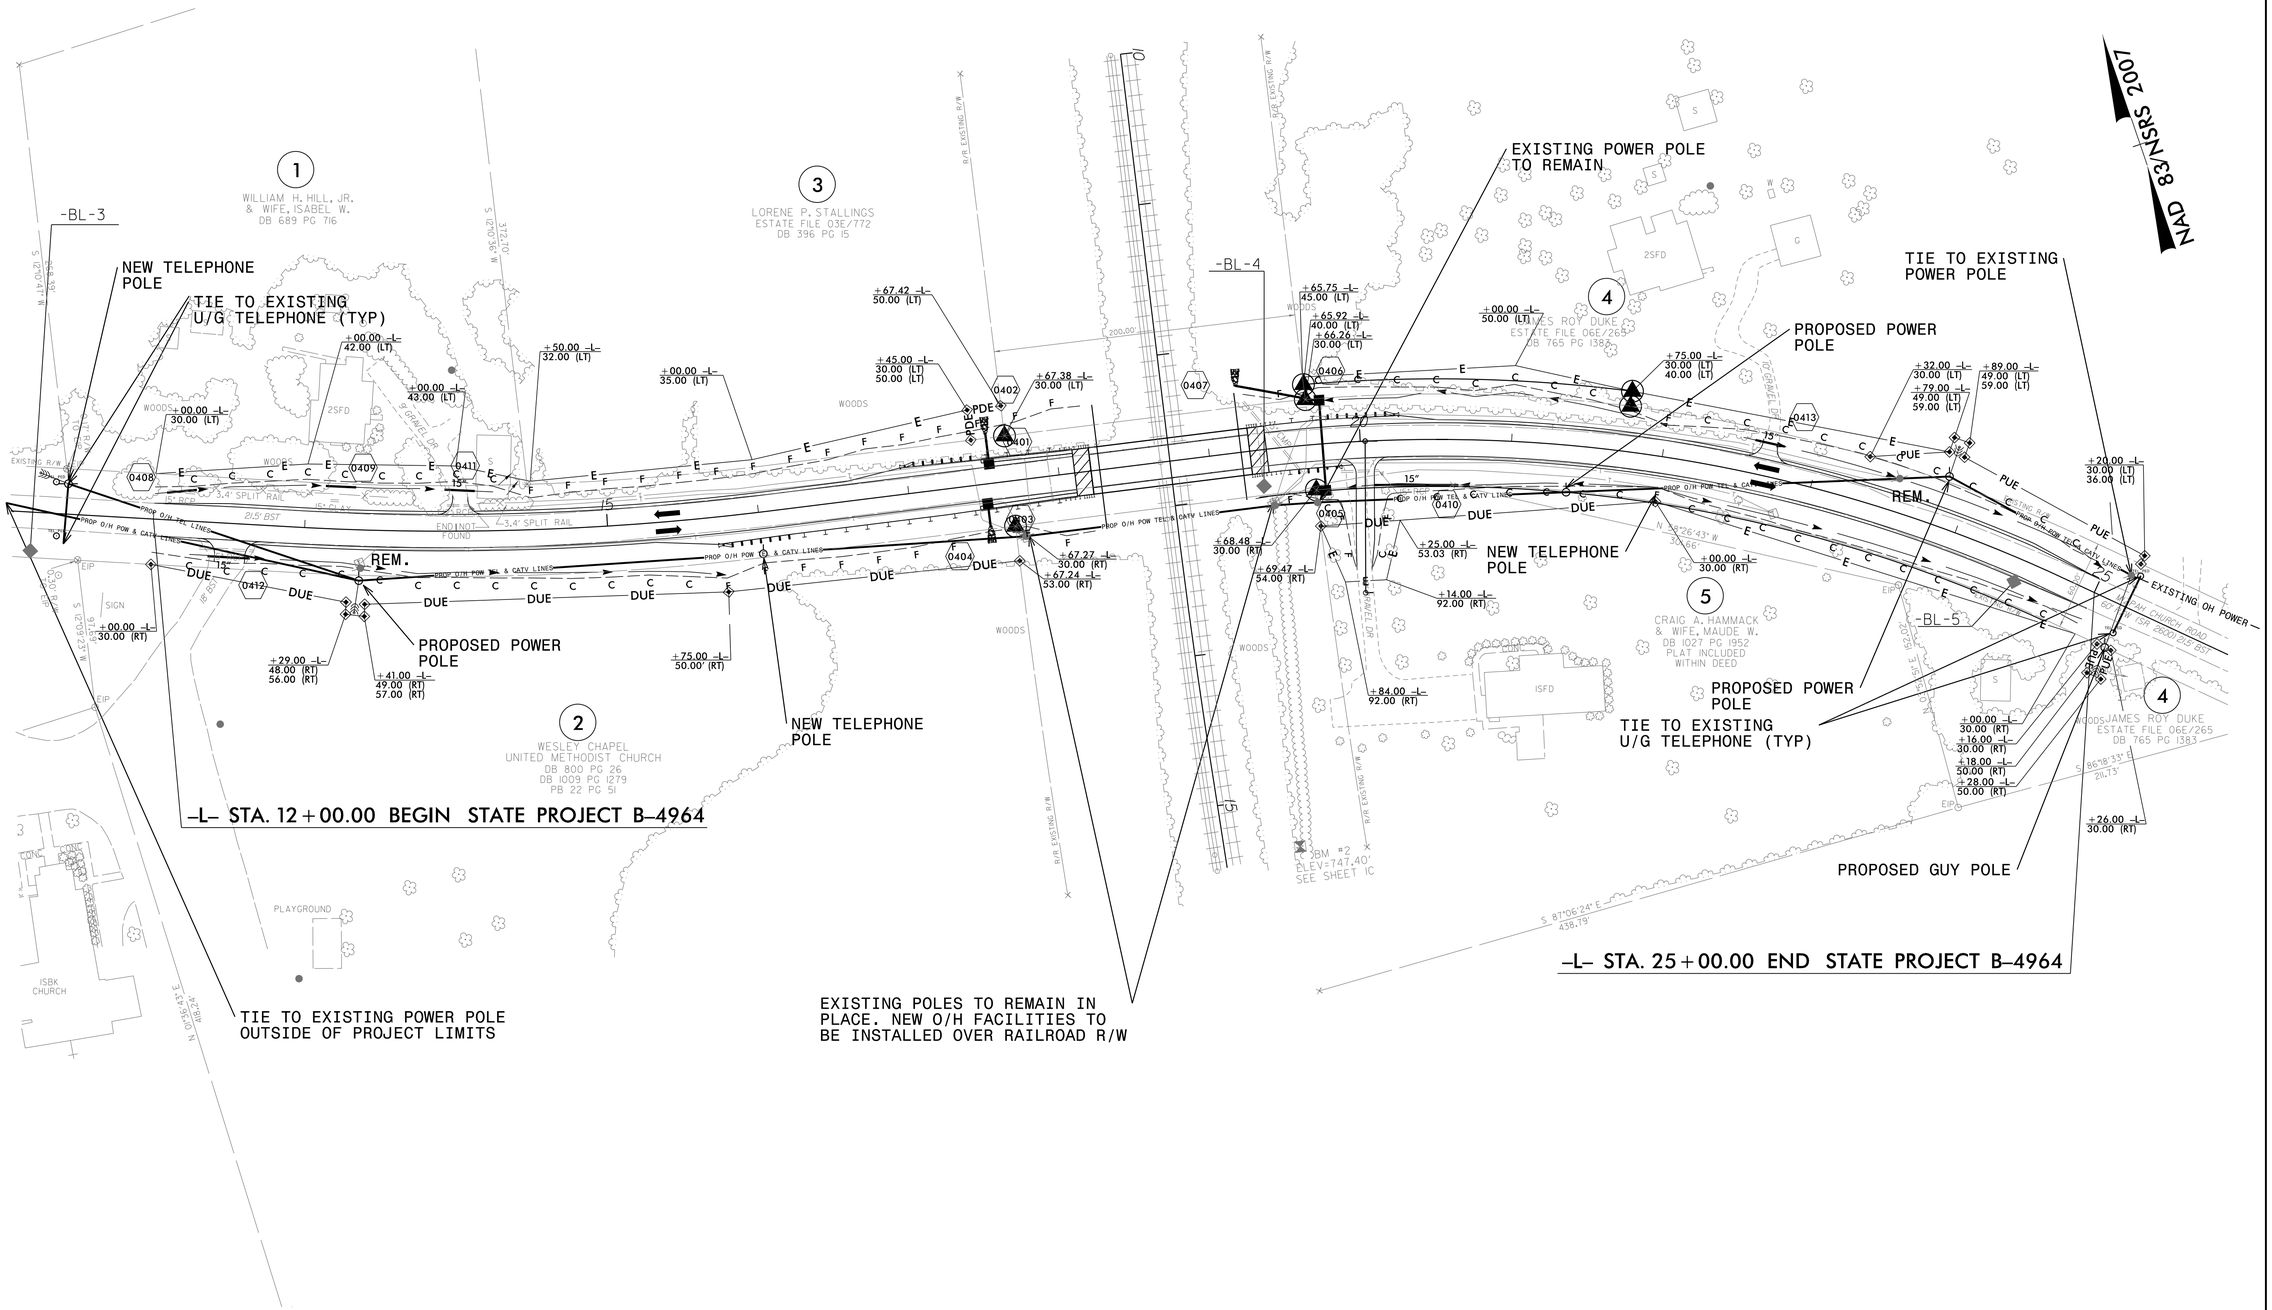


5/14/99

2:03:13 PM
\B-4964\Utilities\Rdy_Ut\Proj\b4964_ut_rdy4_U02_psh.dgn
09-Dec-15