DocuSign Envelope ID: 231D5A51-53EE-4A07-9043-FE47665FE257

PROJECT REFERENCE NO.	SHEET NO.
U-2579C	12
R/W SHEET NO.	
ROADWAY DESIGN ENGINEER	HYDRAULICS ENGINEER

DOCUMENT NOT CONSIDERED FINAL UNLESS ALL SIGNATURES COMPLETED

RS&H

SUNGATE DESIGN GROUP, P.A.

REVISIONS

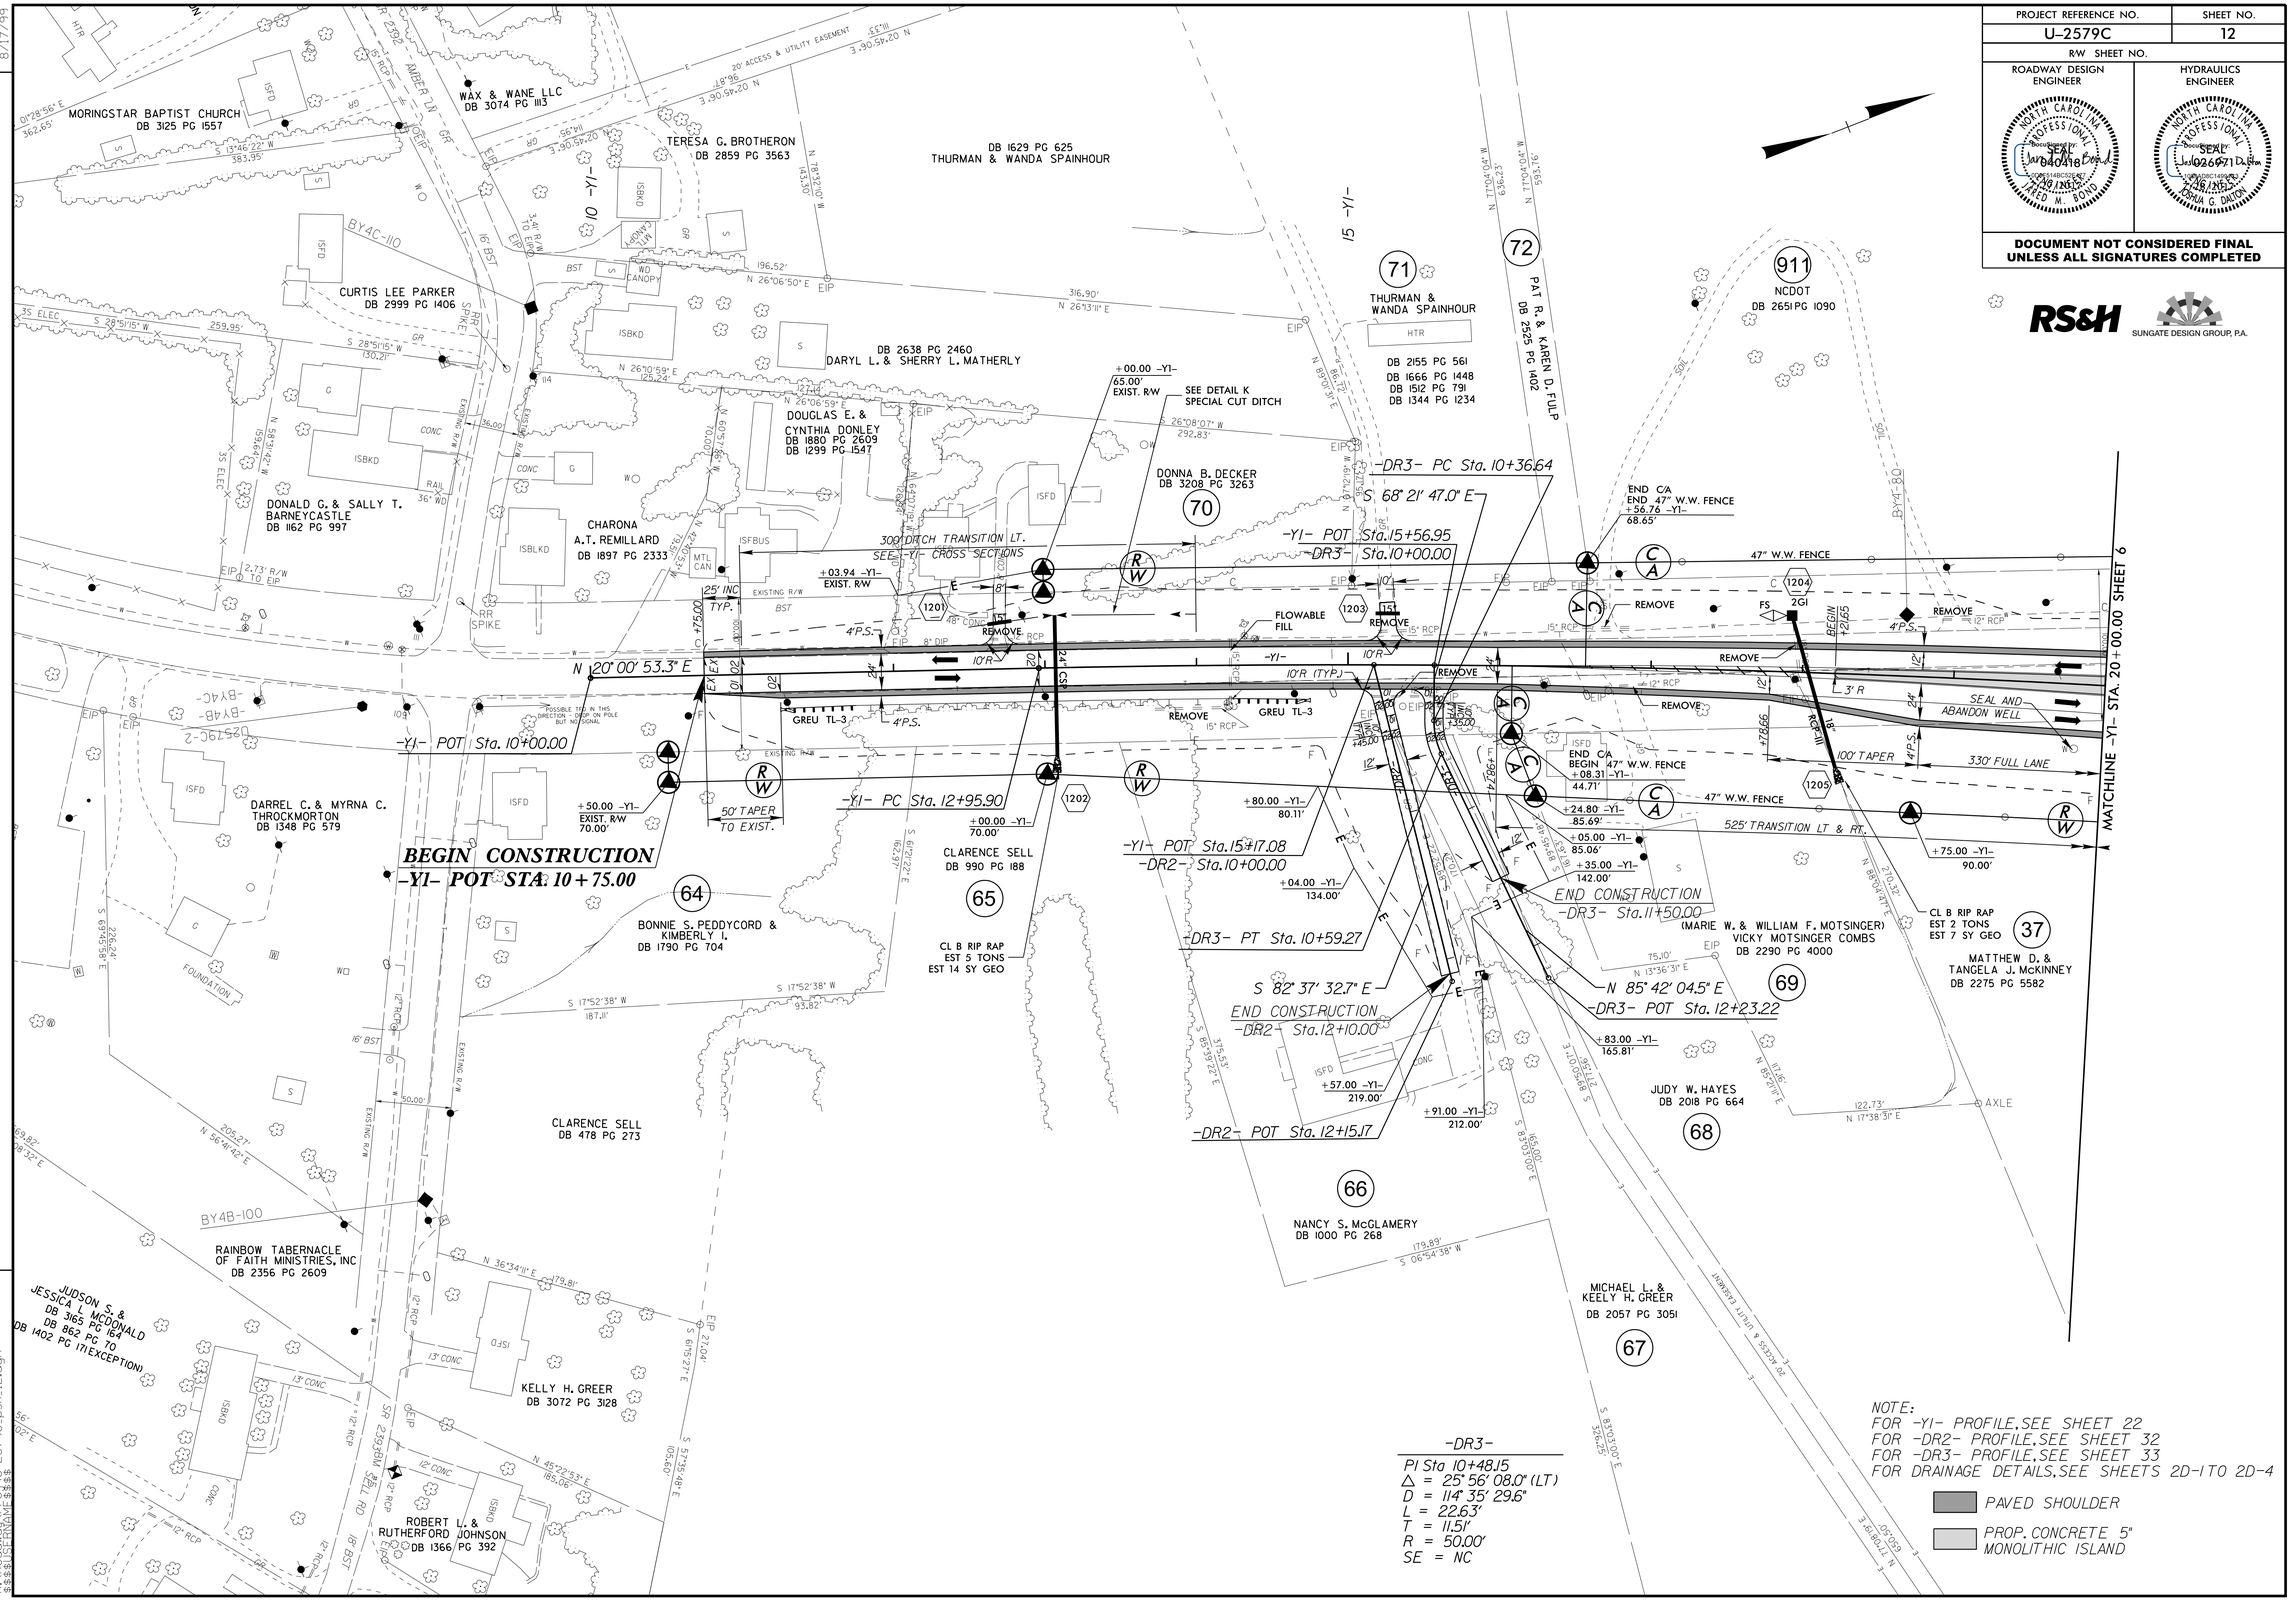

-DR3-

PI Sta 10+48.15
Δ = 25° 56' 08.0" (LT)
D = 114° 35' 29.6"
L = 22.63'
T = 11.51'
R = 50.00'
SE = NC

NOTE:
FOR -Y1- PROFILE, SEE SHEET 22
FOR -DR2- PROFILE, SEE SHEET 32
FOR -DR3- PROFILE, SEE SHEET 33
FOR DRAINAGE DETAILS, SEE SHEETS 2D-1 TO 2D-4

PAVED SHOULDER

PROP. CONCRETE 5" MONOLITHIC ISLAND

03-JUL-2017 15:35
R:\Roadway\Proj\U-2579C_psh_12.dgn
$$$$USERNAME$$$$