PROJECT REFERENCE NO.	SHEET NO.
U-2579C	EC-17/CONST.2B7
R/W SHEET NO.	
ROADWAY DESIGN ENGINEER	HYDRAULICS ENGINEER

-Y2- DETOUR

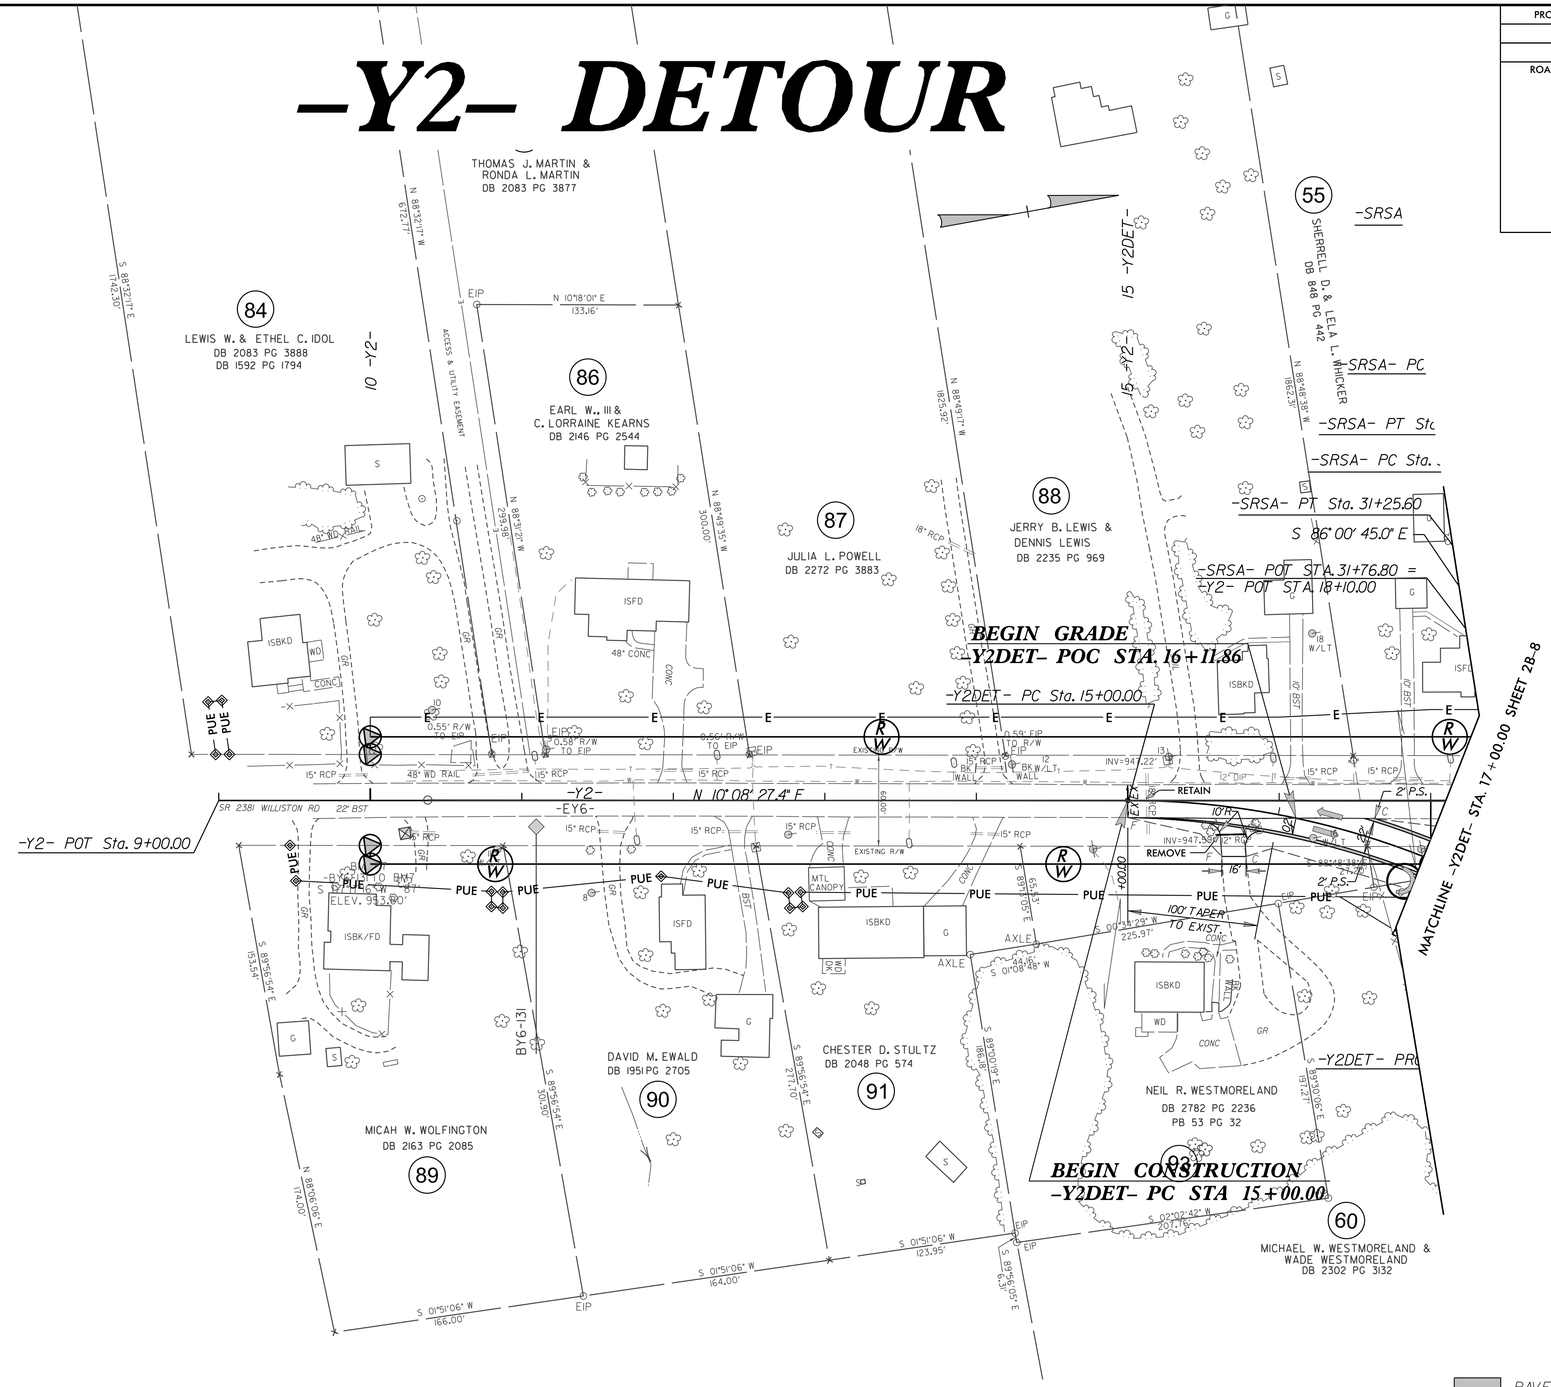

PAVED SHOULDER

NOTE: FOR CLARITY -Y2- IS CROSSED OUT BUT DATA IS CORRECT

NOTE:
FOR -Y2- PLAN, SEE SHEET 14
FOR -Y2- PROFILE, SEE SHEET 29
FOR -Y2DET- PROFILE, SEE SHEET 31