PROJECT REFERENCE NO.	SHEET NO.
U-2579C	EC-23/CONST.07
R/W SHEET NO.	
ROADWAY DESIGN ENGINEER	HYDRAULICS ENGINEER

DOCUMENT NOT CONSIDERED FINAL UNLESS ALL SIGNATURES COMPLETED

FINAL GRADING
EROSION CONTROL FOR
CONSTRUCTION SHEET 07
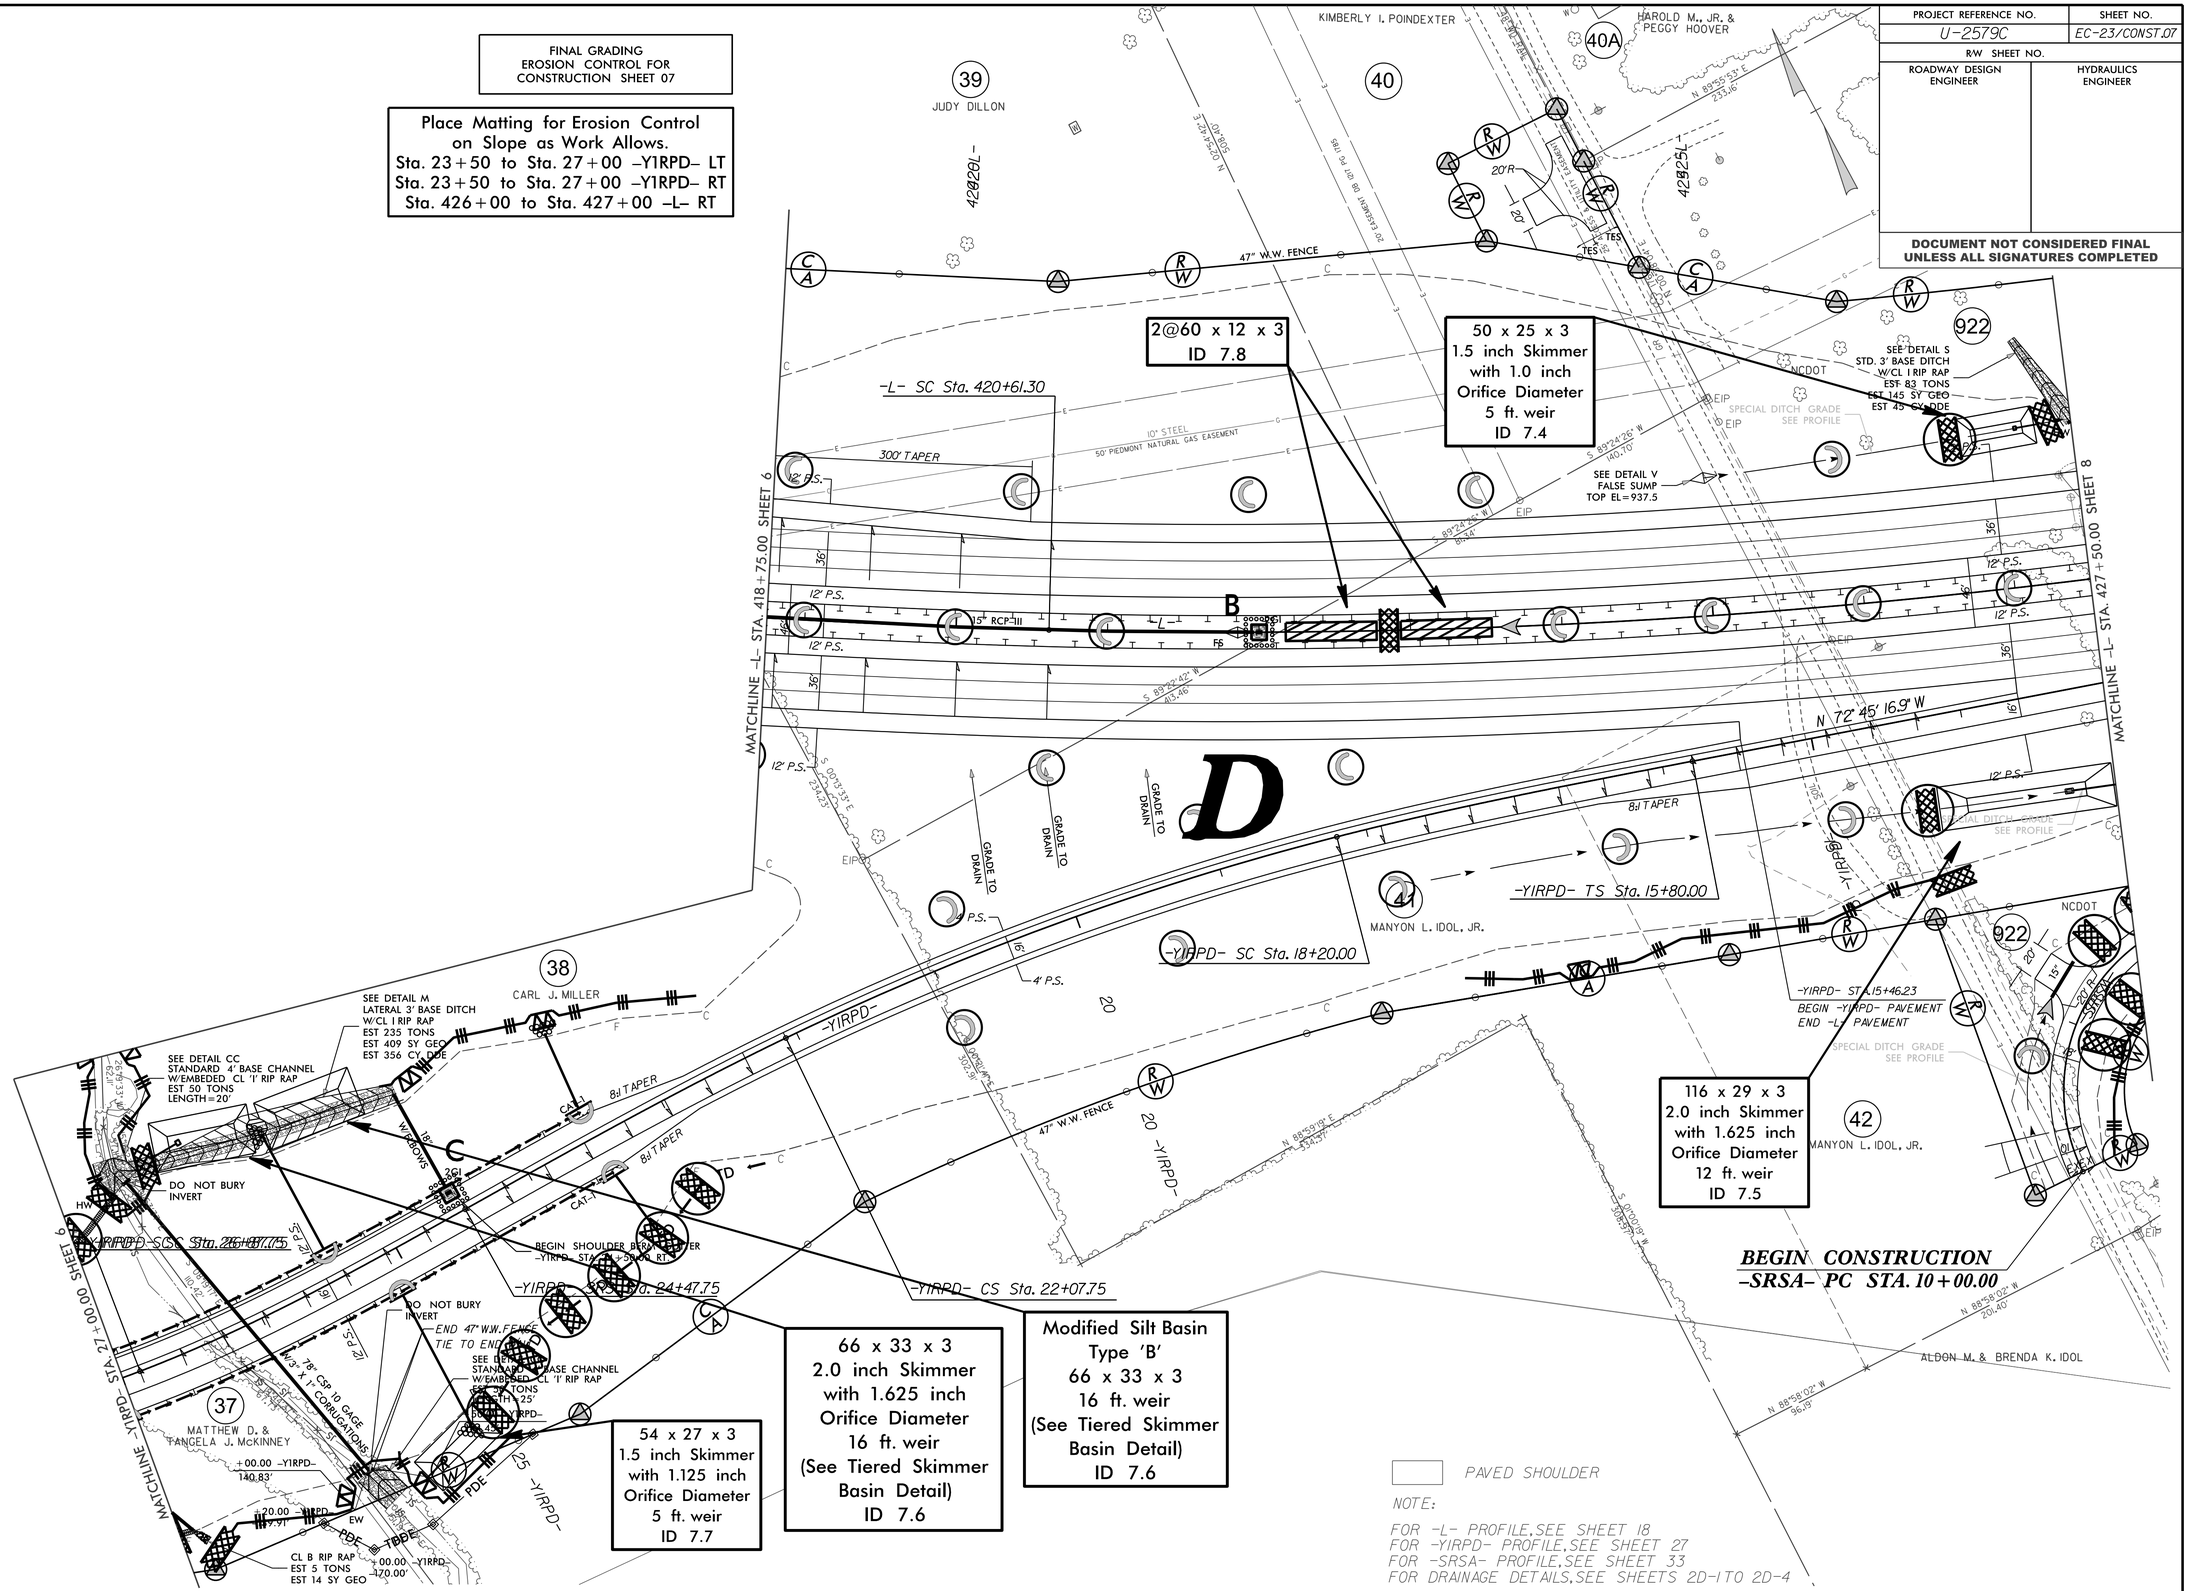
Place Matting for Erosion Control
on Slope as Work Allows.
Sta. 23+50 to Sta. 27+00 –Y1RPD– LT
Sta. 23+50 to Sta. 27+00 –Y1RPD– RT
Sta. 426+00 to Sta. 427+00 –L– RT