PROJECT REFERENCE NO.	SHEET NO.
U-2579C	UC-11

UTILITY CONSTRUCTION PLANS ONLY

CITY OF WINSTON-SALEM
PERMIT NUMBER
WATER 2838
SEWER N/A
DATE 7/25/17

NORTH CAROLINA PROFESSIONAL ENGINEER SEAL 045795 ASHLEY S. WEBB

8/17/99

REVISIONS

BLOW-OFF ASSEMBLY DETAIL

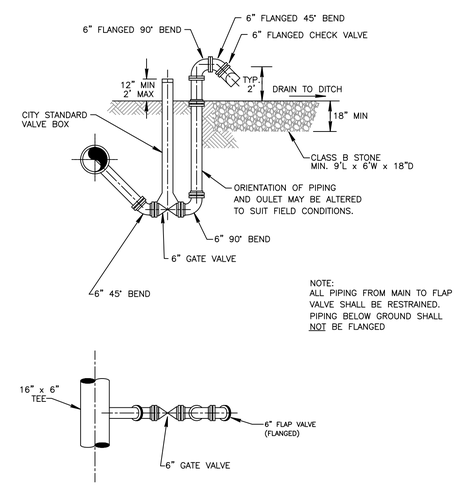

NOTE:
ALL PIPING FROM MAIN TO FLAP VALVE SHALL BE RESTRAINED. PIPING BELOW GROUND SHALL NOT BE FLANGED

SECTION A-A

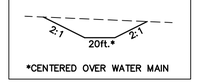

*CENTERED OVER WATER MAIN

25' 0 25' 50'

WATER LINE PROFILE (WL-2)

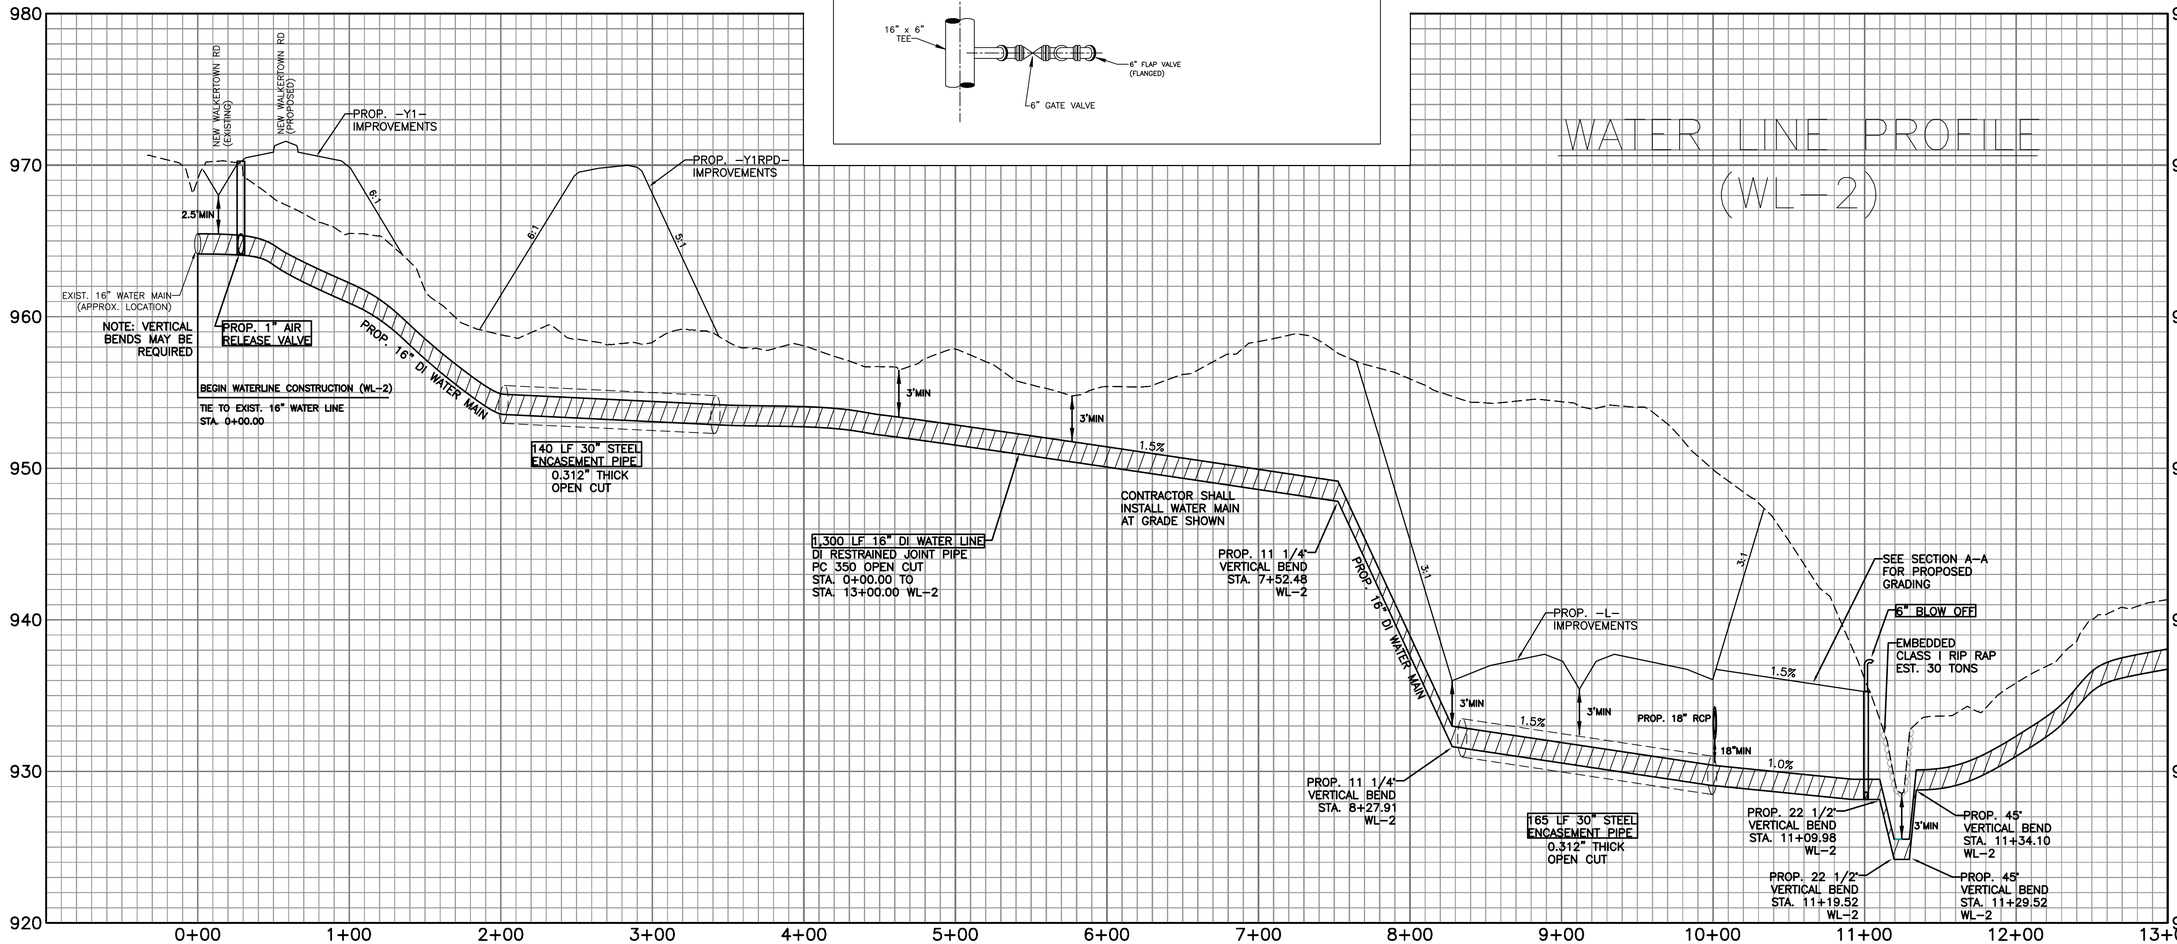

16" D.I. WATER MAIN RELOCATION - PROJECT 74352

NOTE:
FOR WL-2 PLAN, SEE SHEET UC-5&6

9352

$$$$SYSTIME$$$$
$$$$DGN$$$$
$$$$USERNAME$$$$