PROJECT REFERENCE NO.	SHEET NO.
U-2579C	UC-12

CITY OF WINSTON-SALEM
PERMIT NUMBER
WATER 2838
SEWER N/A
DATE 7/25/17

UTILITY CONSTRUCTION PLANS ONLY

NORTH CAROLINA PROFESSIONAL ENGINEER SEAL 037995 ASHLEY S. WEBB
Digitally signed by ASHLEY S. WEBB
7/25/2017

25' 0 25' 50'

WATER LINE PROFILE
(WL-2)

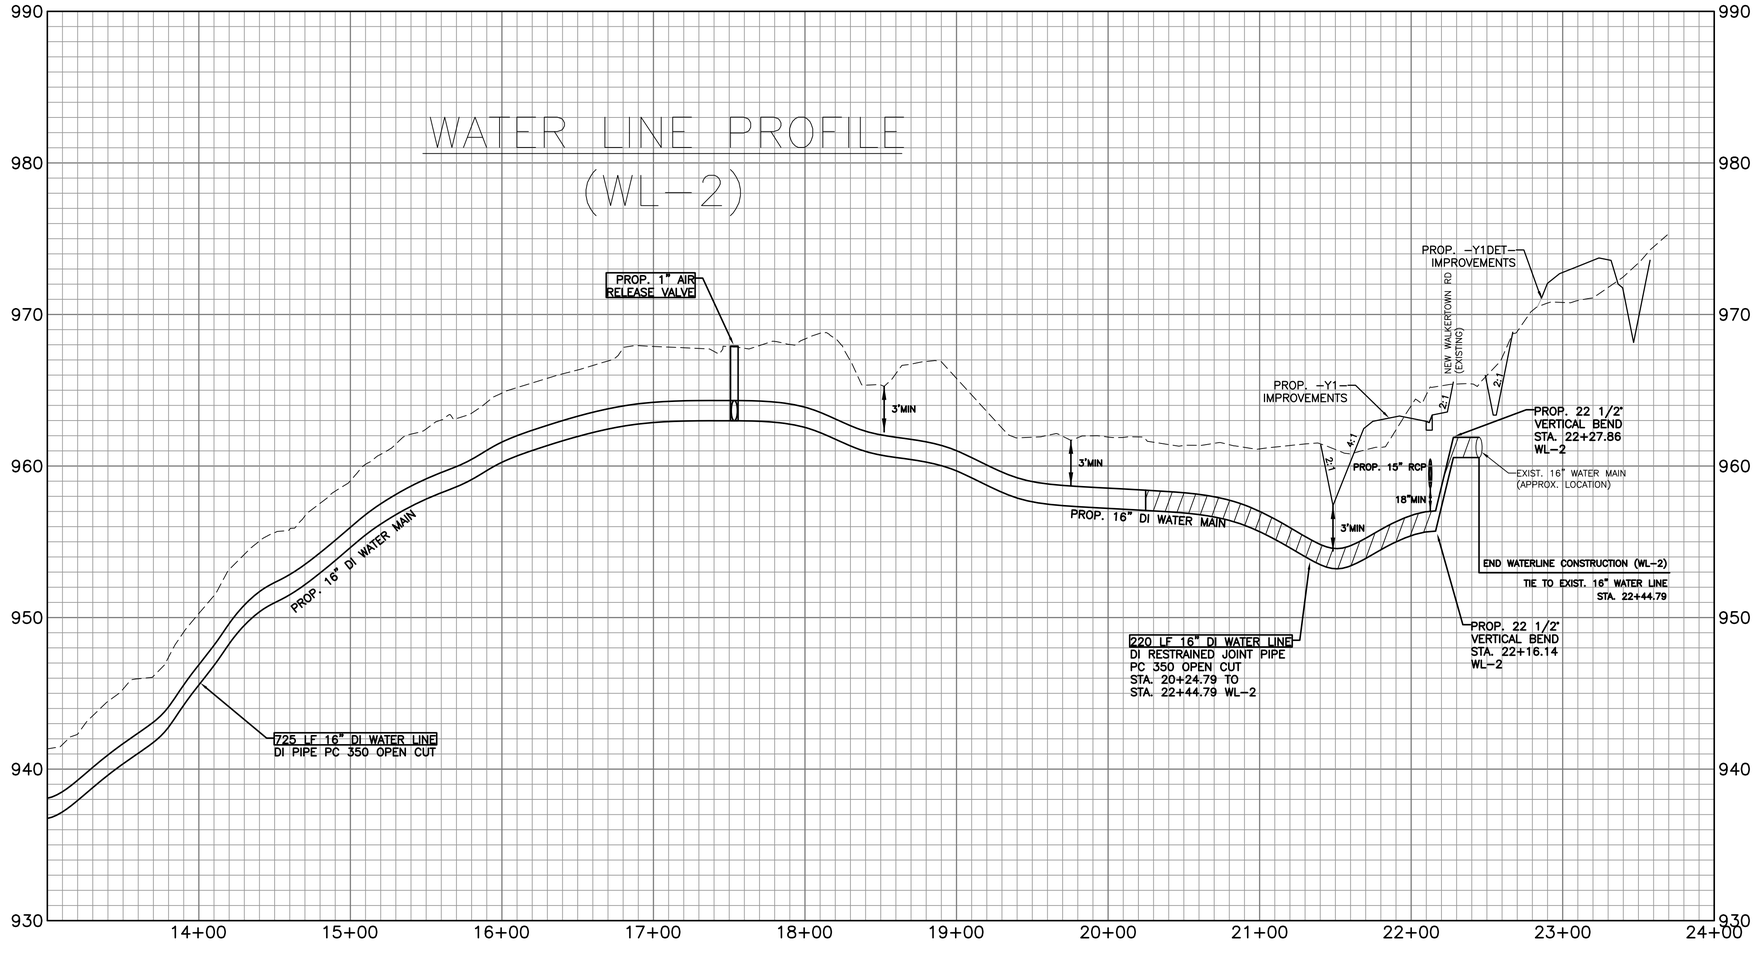

NOTE:
FOR WL-2 PLAN,
SEE SHEET UC-5&6

16" D.I. WATER MAIN RELOCATION – PROJECT 74352

9352

REVISIONS 8/17/99

$$$$USERNAME$$$$ $$$$SYSTIME$$$$ $$$$DGN$$$$