DocuSign Envelope ID: 1ACE3258-B4E6-41D5-8054-E6A64965A6D0

8/6/13

PROJECT REFERENCE NO.	SHEET NO.
U-4751	2N-4

EAU ENGINEER

SEAL 040699 ENGINEER Teak-Keun Kim NORTH CAROLINA PROFESSIONAL ENGINEER SEAL 040699 Teak-Keun Kim 8/11/2017

PLAN AND PROFILE OF NOISE WALL 7_REV

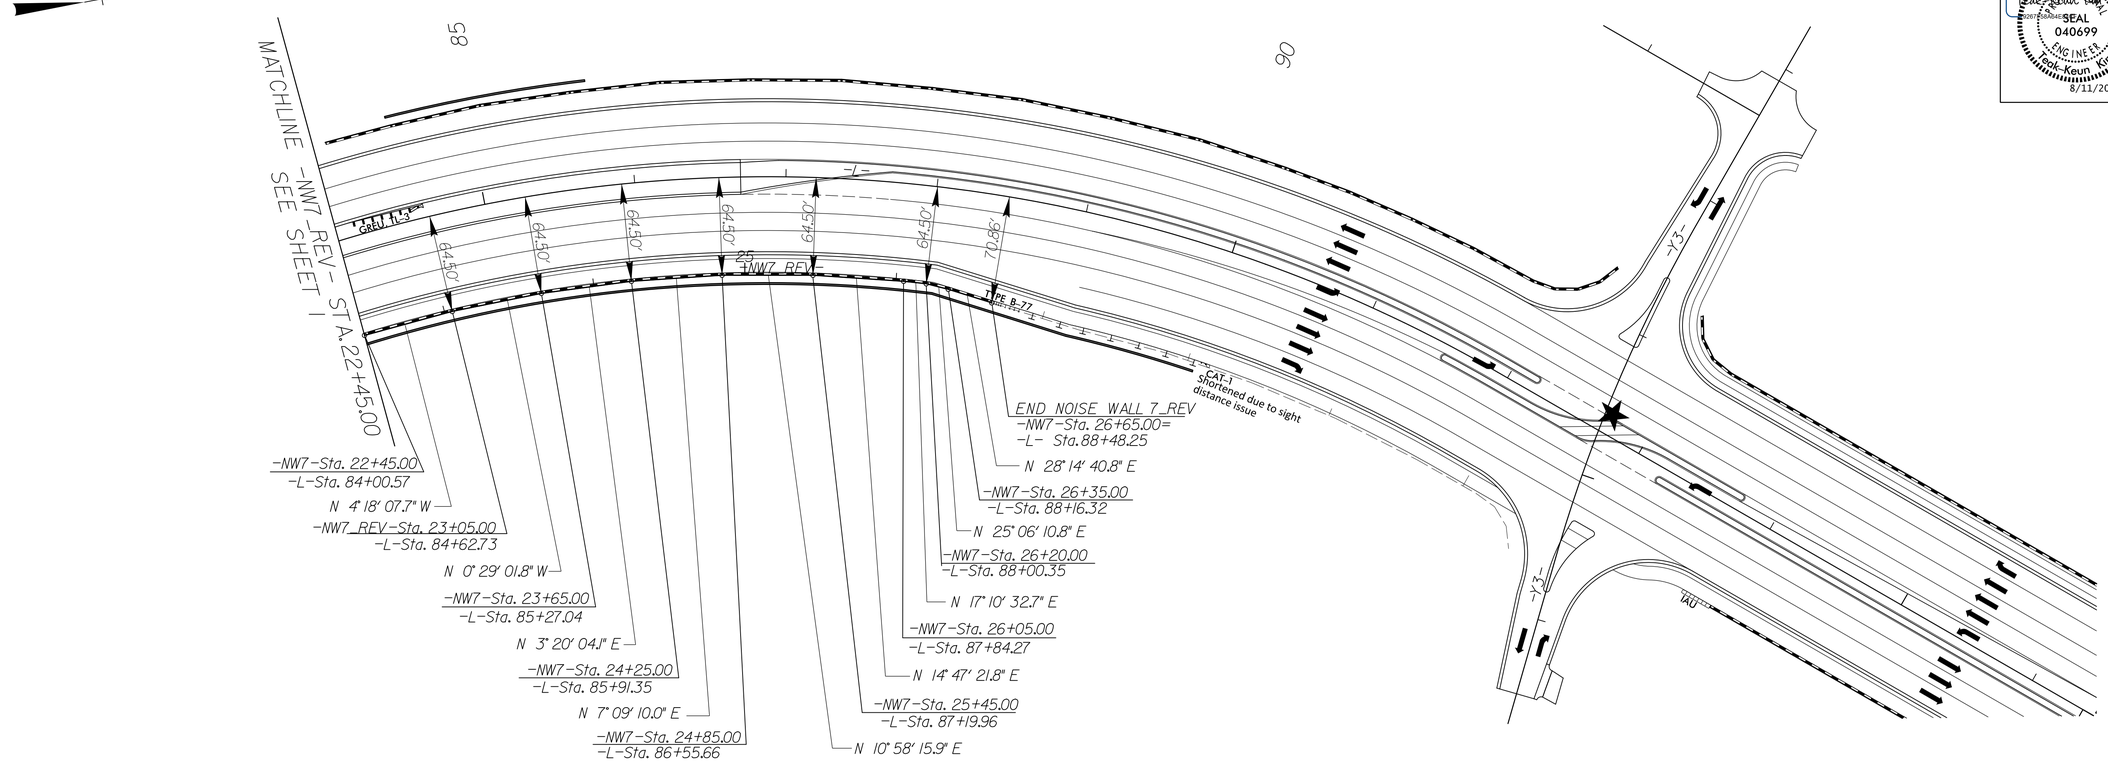

NOISE WALL 7_REV DESIGN DATA

PANEL NUMBER	84-102	103-111	
TOP ELEVATION	63'	62'	
PANEL LENGTH	285'	135'	

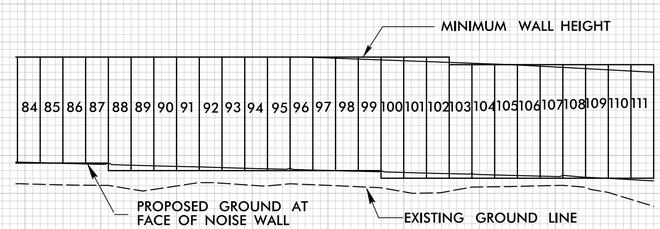

60 50 40 30 20

22 23 24 25 26

8/4/2017
R:\Structures\Noise Walls\U4751_HES_NW7_REV_psh02.dgn
Complete