DocuSign Envelope ID: 1ACE3258-B4E6-41D5-8054-E6A64965A6D0

5/28/99

STV 100 Years
STV Engineers, Inc.
900 West Trade St., Suite 715
Charlotte, NC 28202
NC License Number F-0991

PROJECT REFERENCE NO.	SHEET NO.
U-4751	47

ROADWAY DESIGN ENGINEER
NORTH CAROLINA PROFESSIONAL SEAL 043891 ENGINEER SEAN C. STEPHENS
DocuSigned by: BDC8BFA076B5... 7/14/2017

HYDRAULICS ENGINEER
NORTH CAROLINA PROFESSIONAL SEAL 029388 ENGINEER EDWARD S. NANCE
DocuSigned by: 3264C2B183D9... 7/14/2017

DOCUMENT NOT CONSIDERED FINAL UNLESS ALL SIGNATURES COMPLETED

DITCH LEGEND
LEFT DITCH
RIGHT DITCH

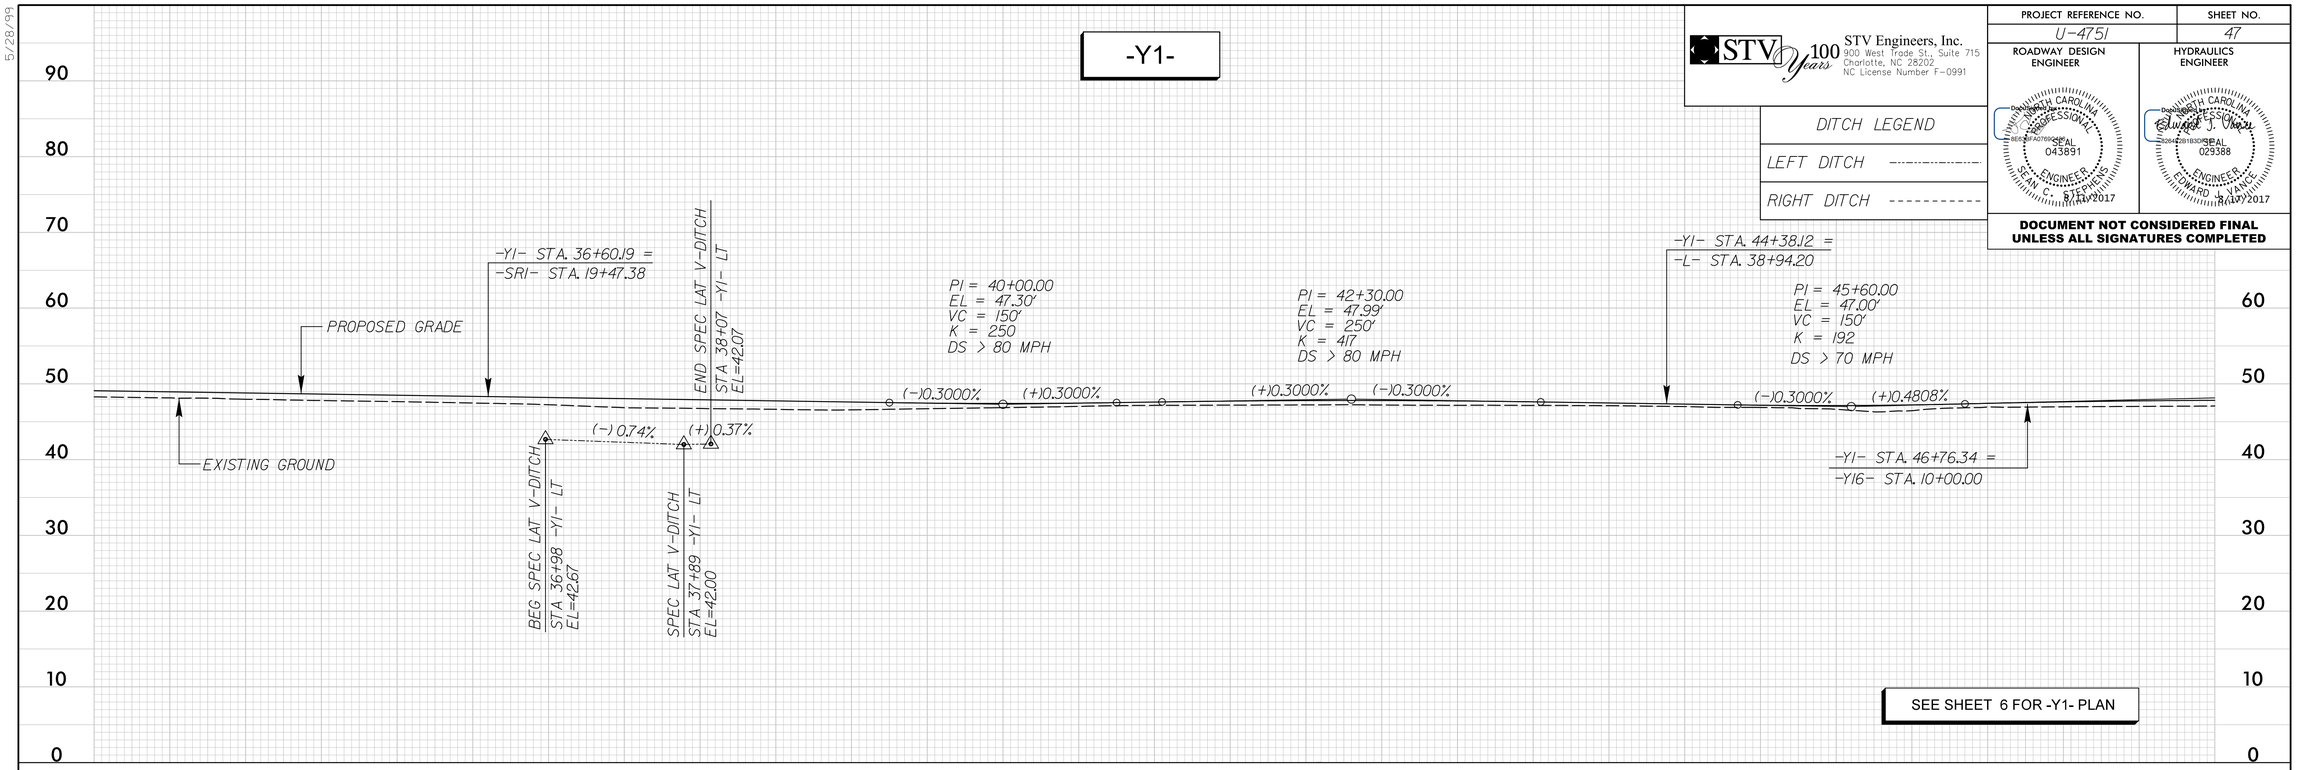

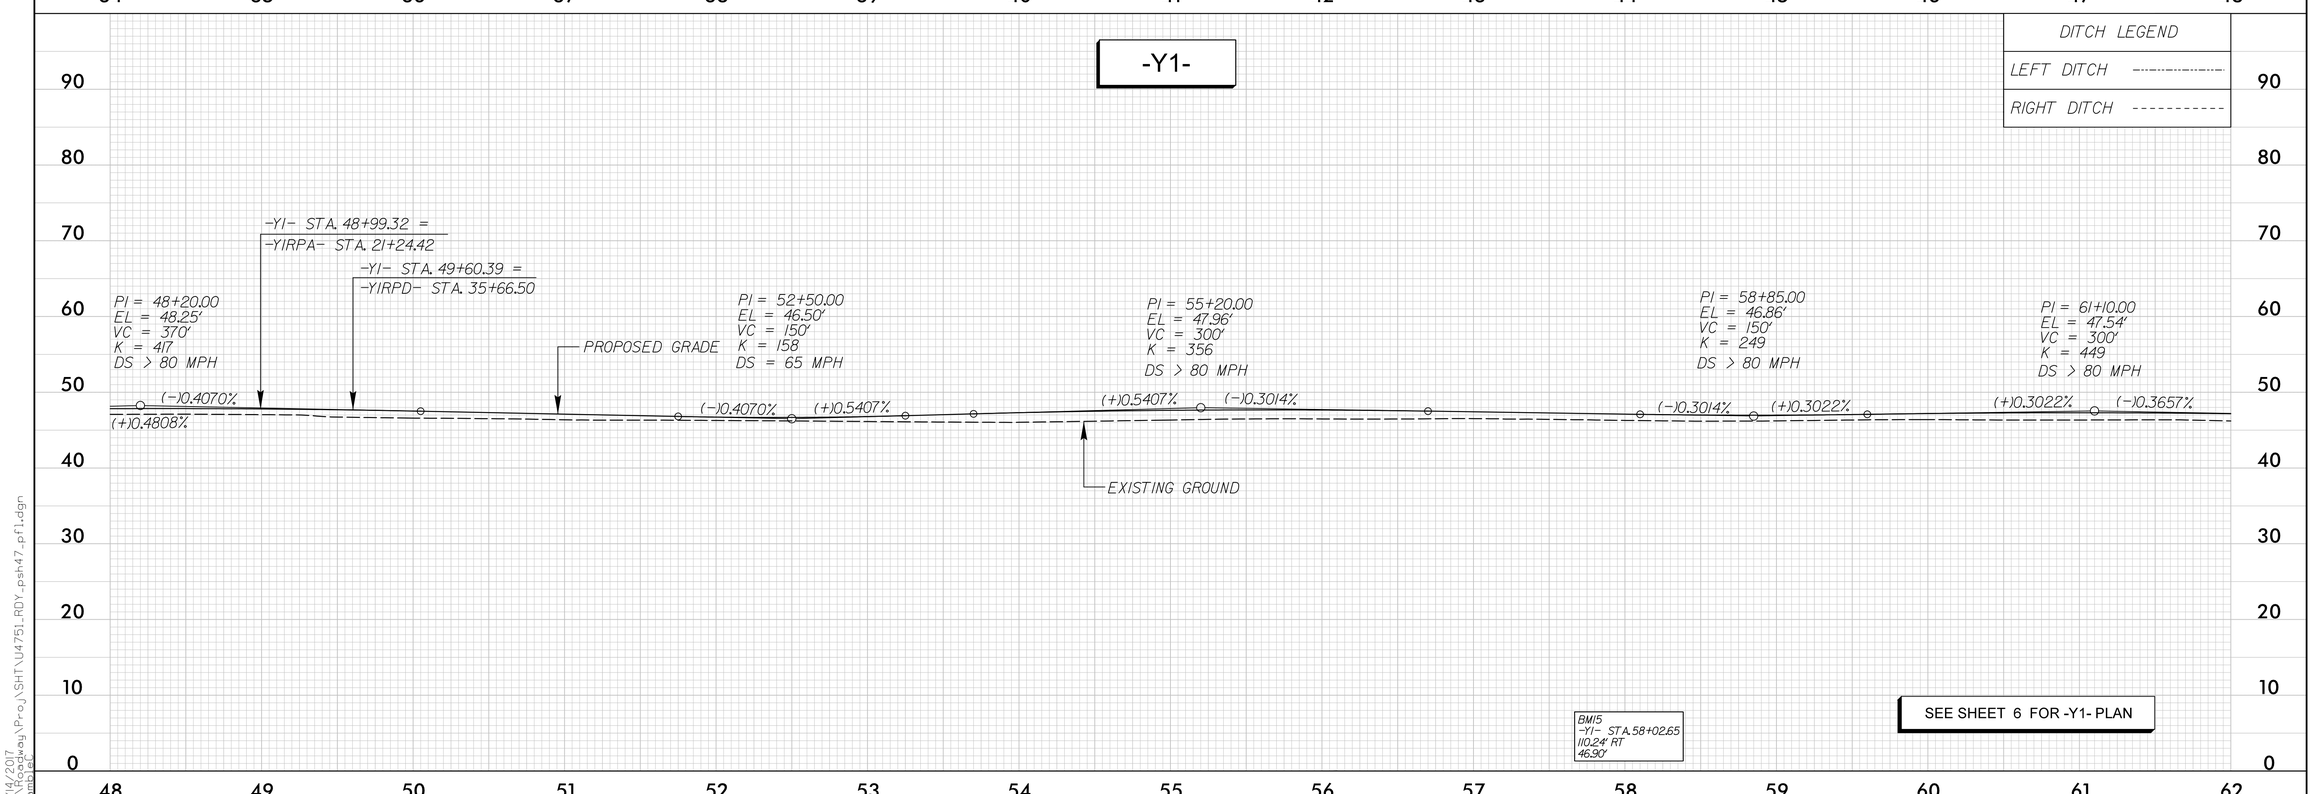

7/14/2017
R:\Roadway\Proj\SHTU4751_RDY_psh47_pf1.dgn
Combine