PROJECT REFERENCE NO.	SHEET NO.
U-4751	EC-60/CONST.33
R/W SHEET NO.	

STV 100 Years
STV Engineers, Inc.
900 West Trade St., Suite 715
Charlotte, NC 28202
NC License Number F-0991

Place Matting for Erosion Control on Slopes Adjacent to Permitted Wetlands as Work Allows.

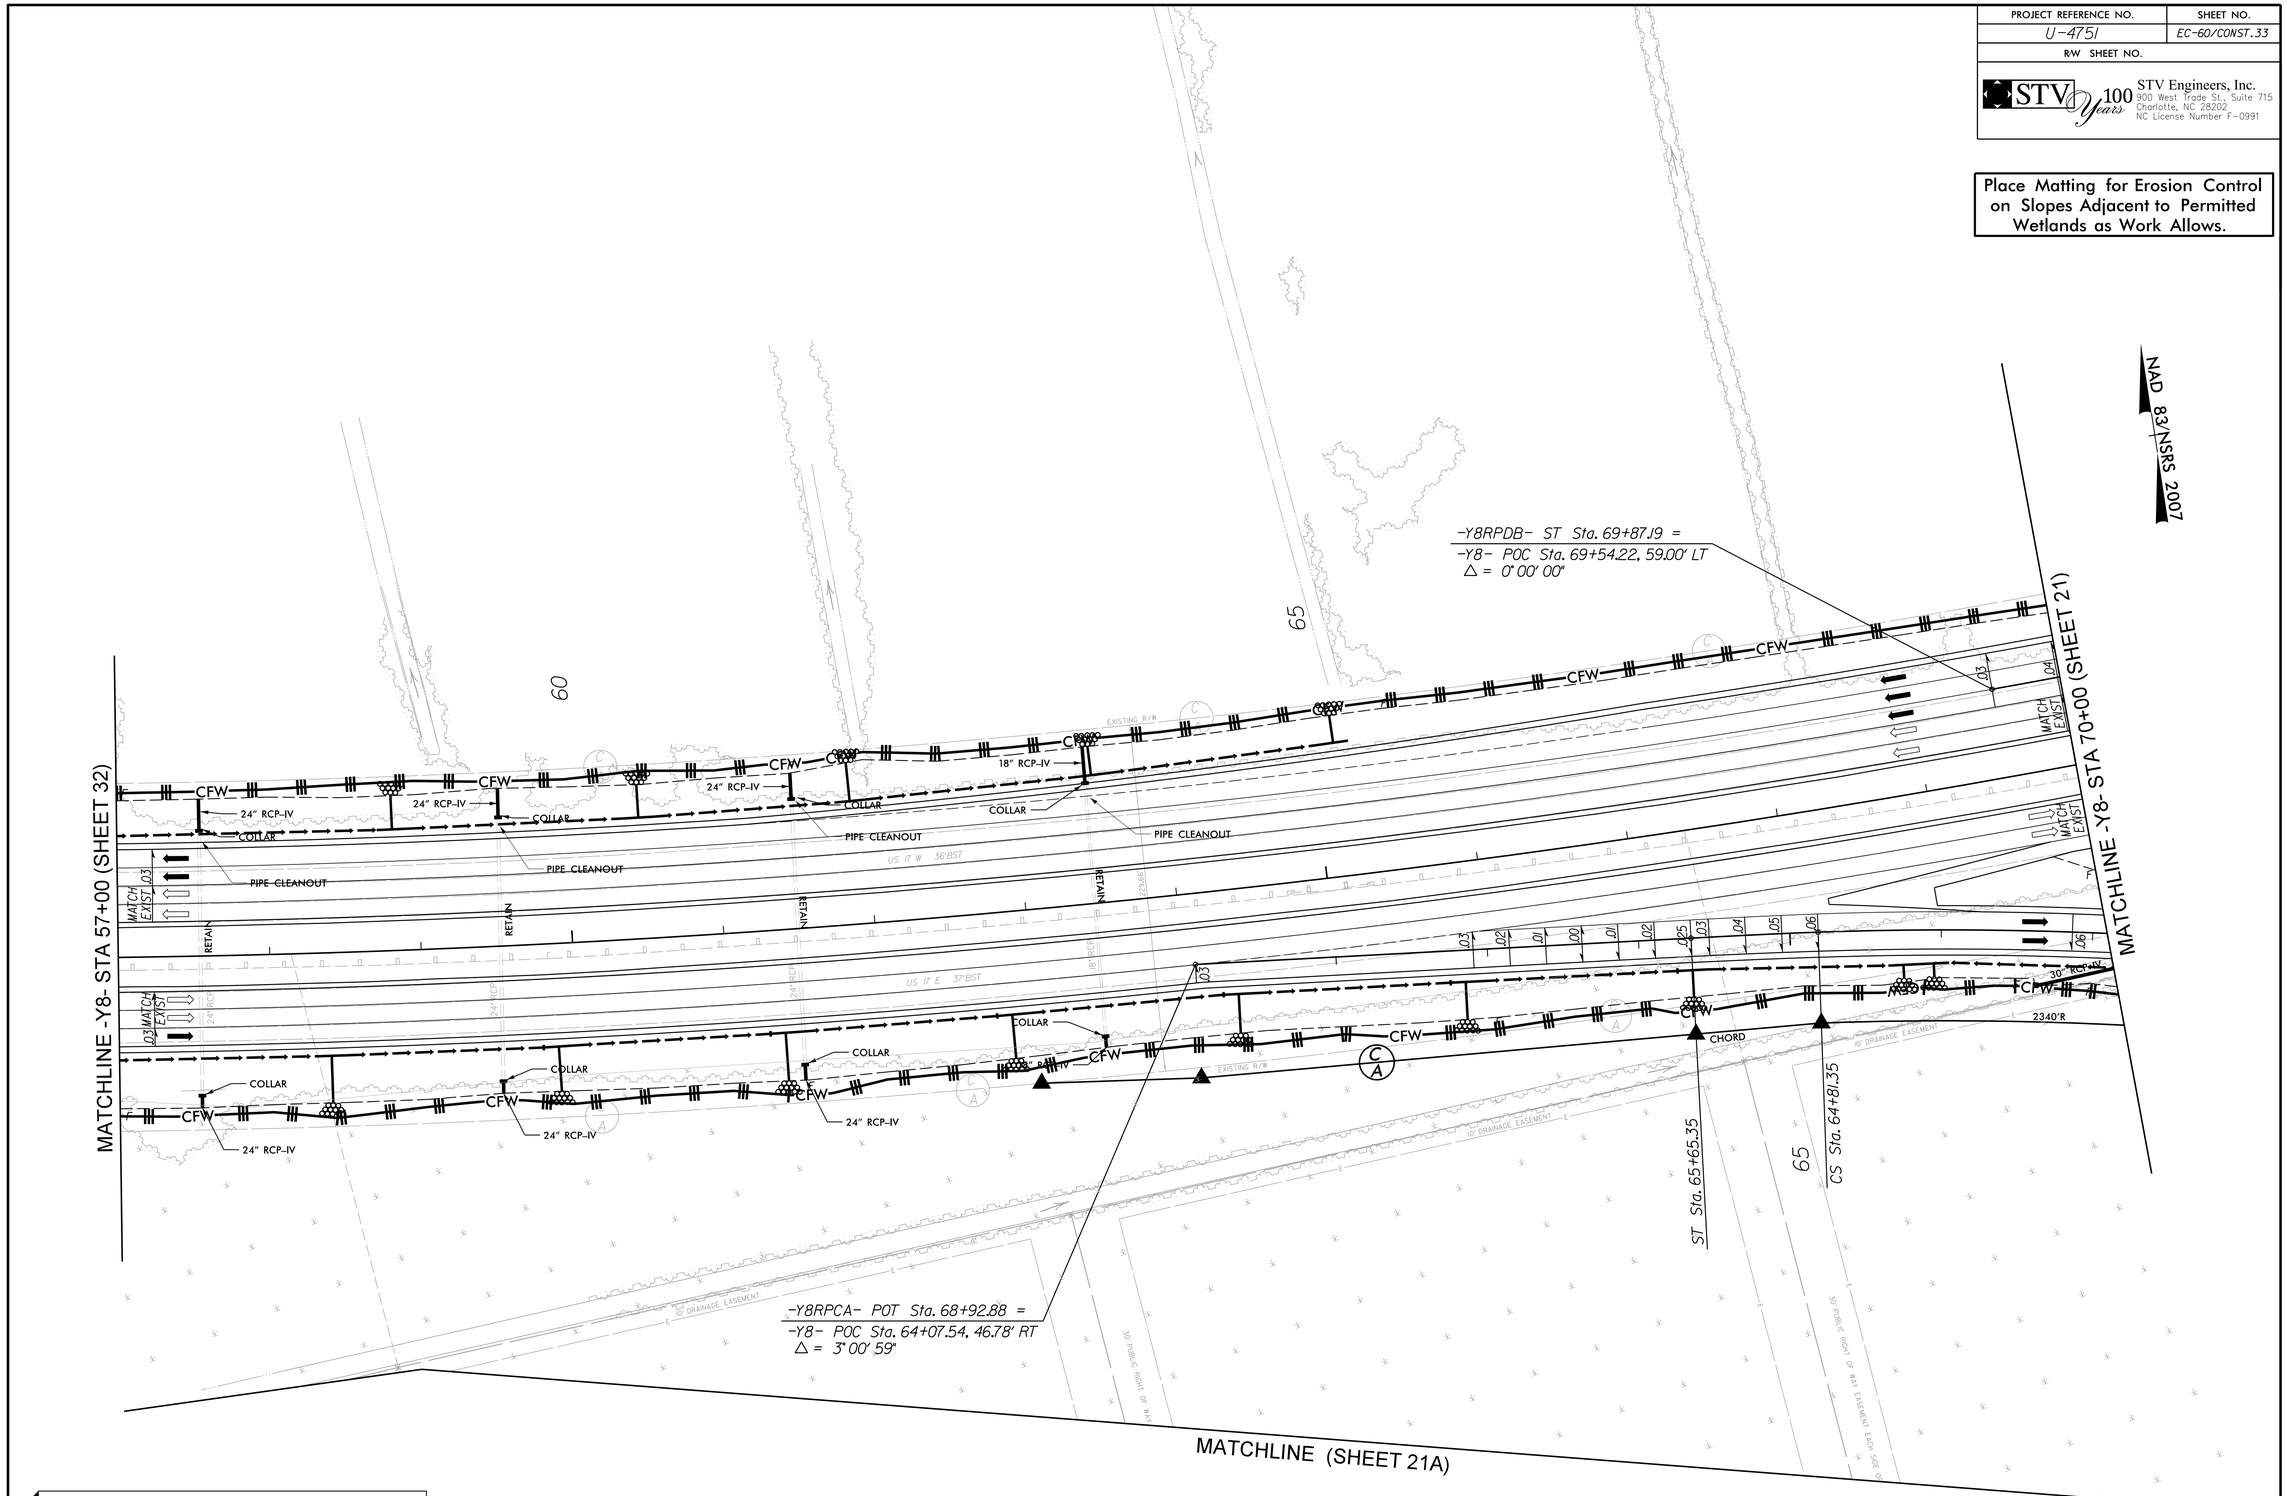

SEE SHEET 55 FOR -Y8RPCA- PROFILE
SEE SHEET 59 FOR -Y8RPDB- PROFILE
SEE SHEET 65 FOR -Y8- PROFILE
SEE SHEETS 2B-8 & 2B-9 FOR CURVE DATA

6/2/2017
R:\Environmental\Design\U4751_EC_psh60.dgn
oughins