DocuSign Envelope ID: 29E2B00B-5E6B-4715-86A2-5B0DA04C91DF

PLANS PREPARED BY :
PARSONS
RALEIGH, NORTH CAROLINA, (919) 854-1345
NC LICENSE NO. F-0246
FOR NORTH CAROLINA DEPT. OF TRANSPORTATION

SUNGATE DESIGN GROUP, P.A.
905 JONES FRANKLIN ROAD
RALEIGH, NORTH CAROLINA 27606
TEL (919) 859-2243 FAX (919) 859-0258
ENG FIRM LICENSE NO. C-0190

PROJECT REFERENCE NO.	SHEET NO.
I-4729A	16

ROADWAY DESIGN ENGINEER
NORTH CAROLINA PROFESSIONAL SEAL 37950 ENGINEER JASON M. HUGHES
20CE4B5B0B0B4B7...
8/14/2017

HYDRAULICS ENGINEER
NORTH CAROLINA PROFESSIONAL SEAL 026971 ENGINEER JOSHUA P. HALTON
1089AD8C4B8B4...
8/14/2017

DOCUMENT NOT CONSIDERED FINAL UNLESS ALL SIGNATURES COMPLETED

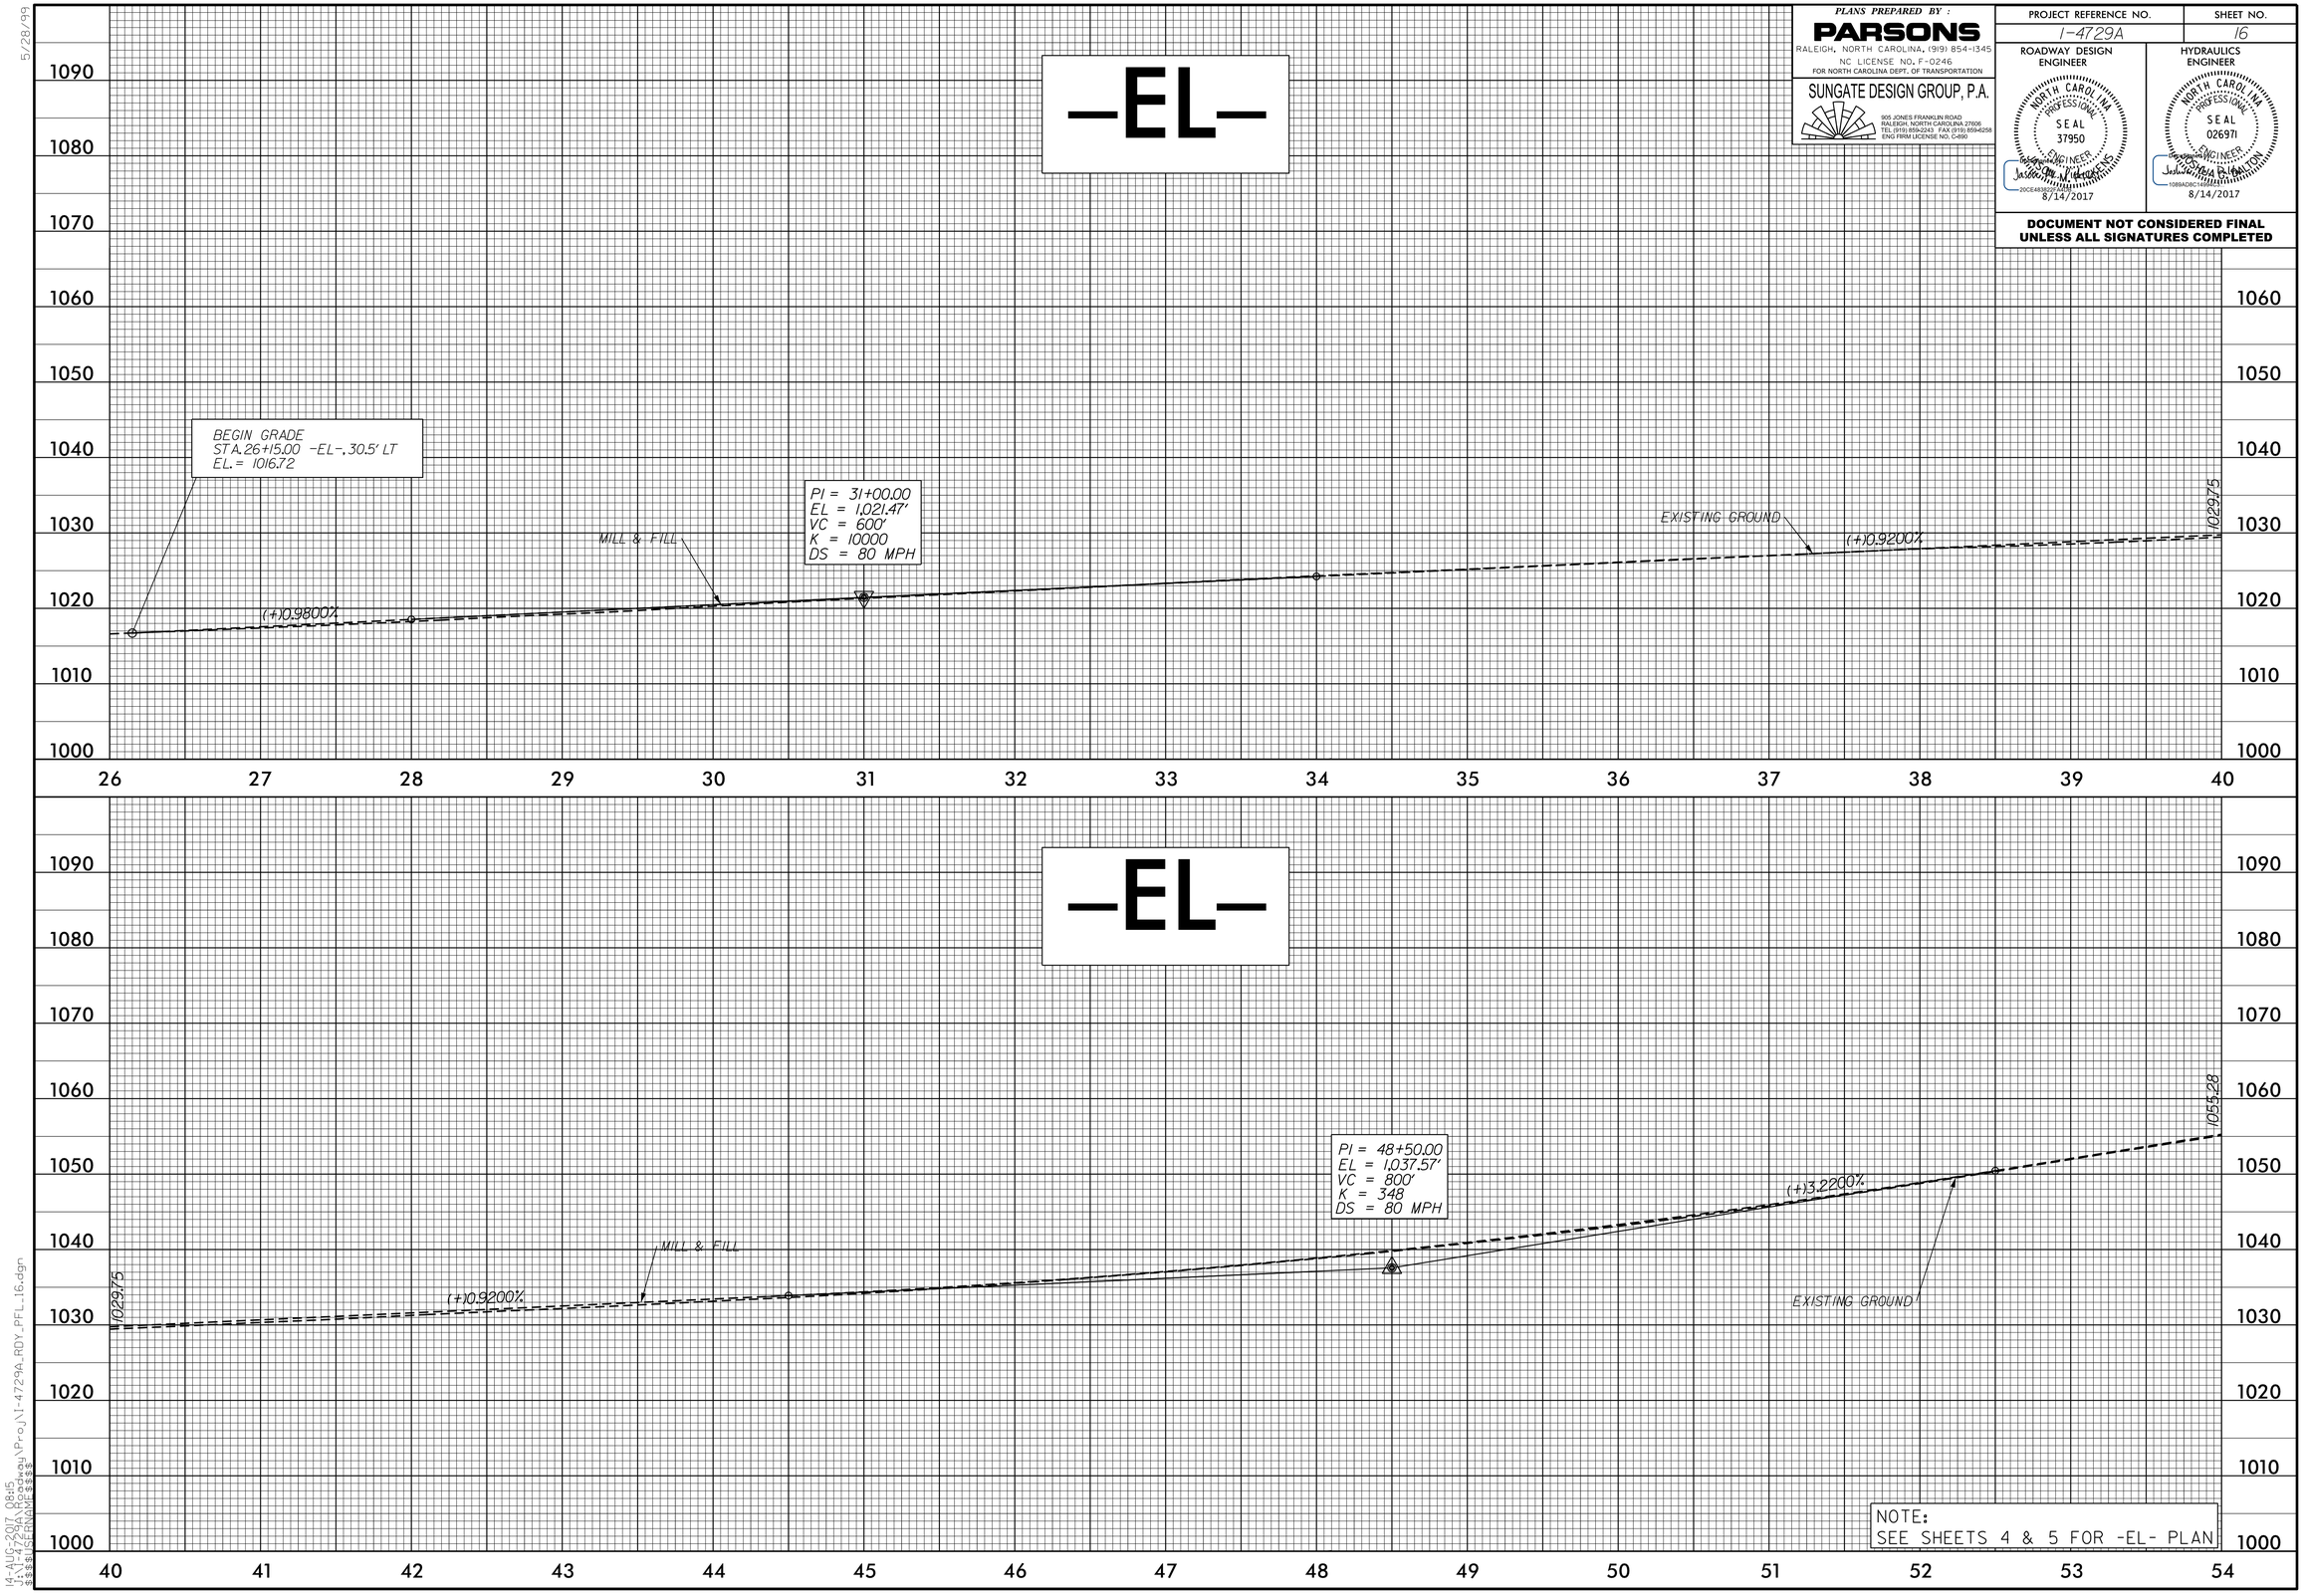

5/28/99

14-AUG-2017 08:15
I:\4729A_RDY\Proj\I-4729A_RDY_PFL_16.dgn
$$$$USERNAME$$$$