PLAN PREPARED BY:

PROGRESSIVE DESIGN GROUP, INC.

ENGINEERS • CONSULTANTS

TIP NO.	SHEET NO.
I-4729A	PMP-4

APPROVED: Tim Arey

DATE: 8/7/2017

SEAL

NORTH CAROLINA PROFESSIONAL SEAL 025465 ENGINEER TIM AREY

DOCUMENT NOT CONSIDERED FINAL UNLESS ALL SIGNATURES COMPLETED

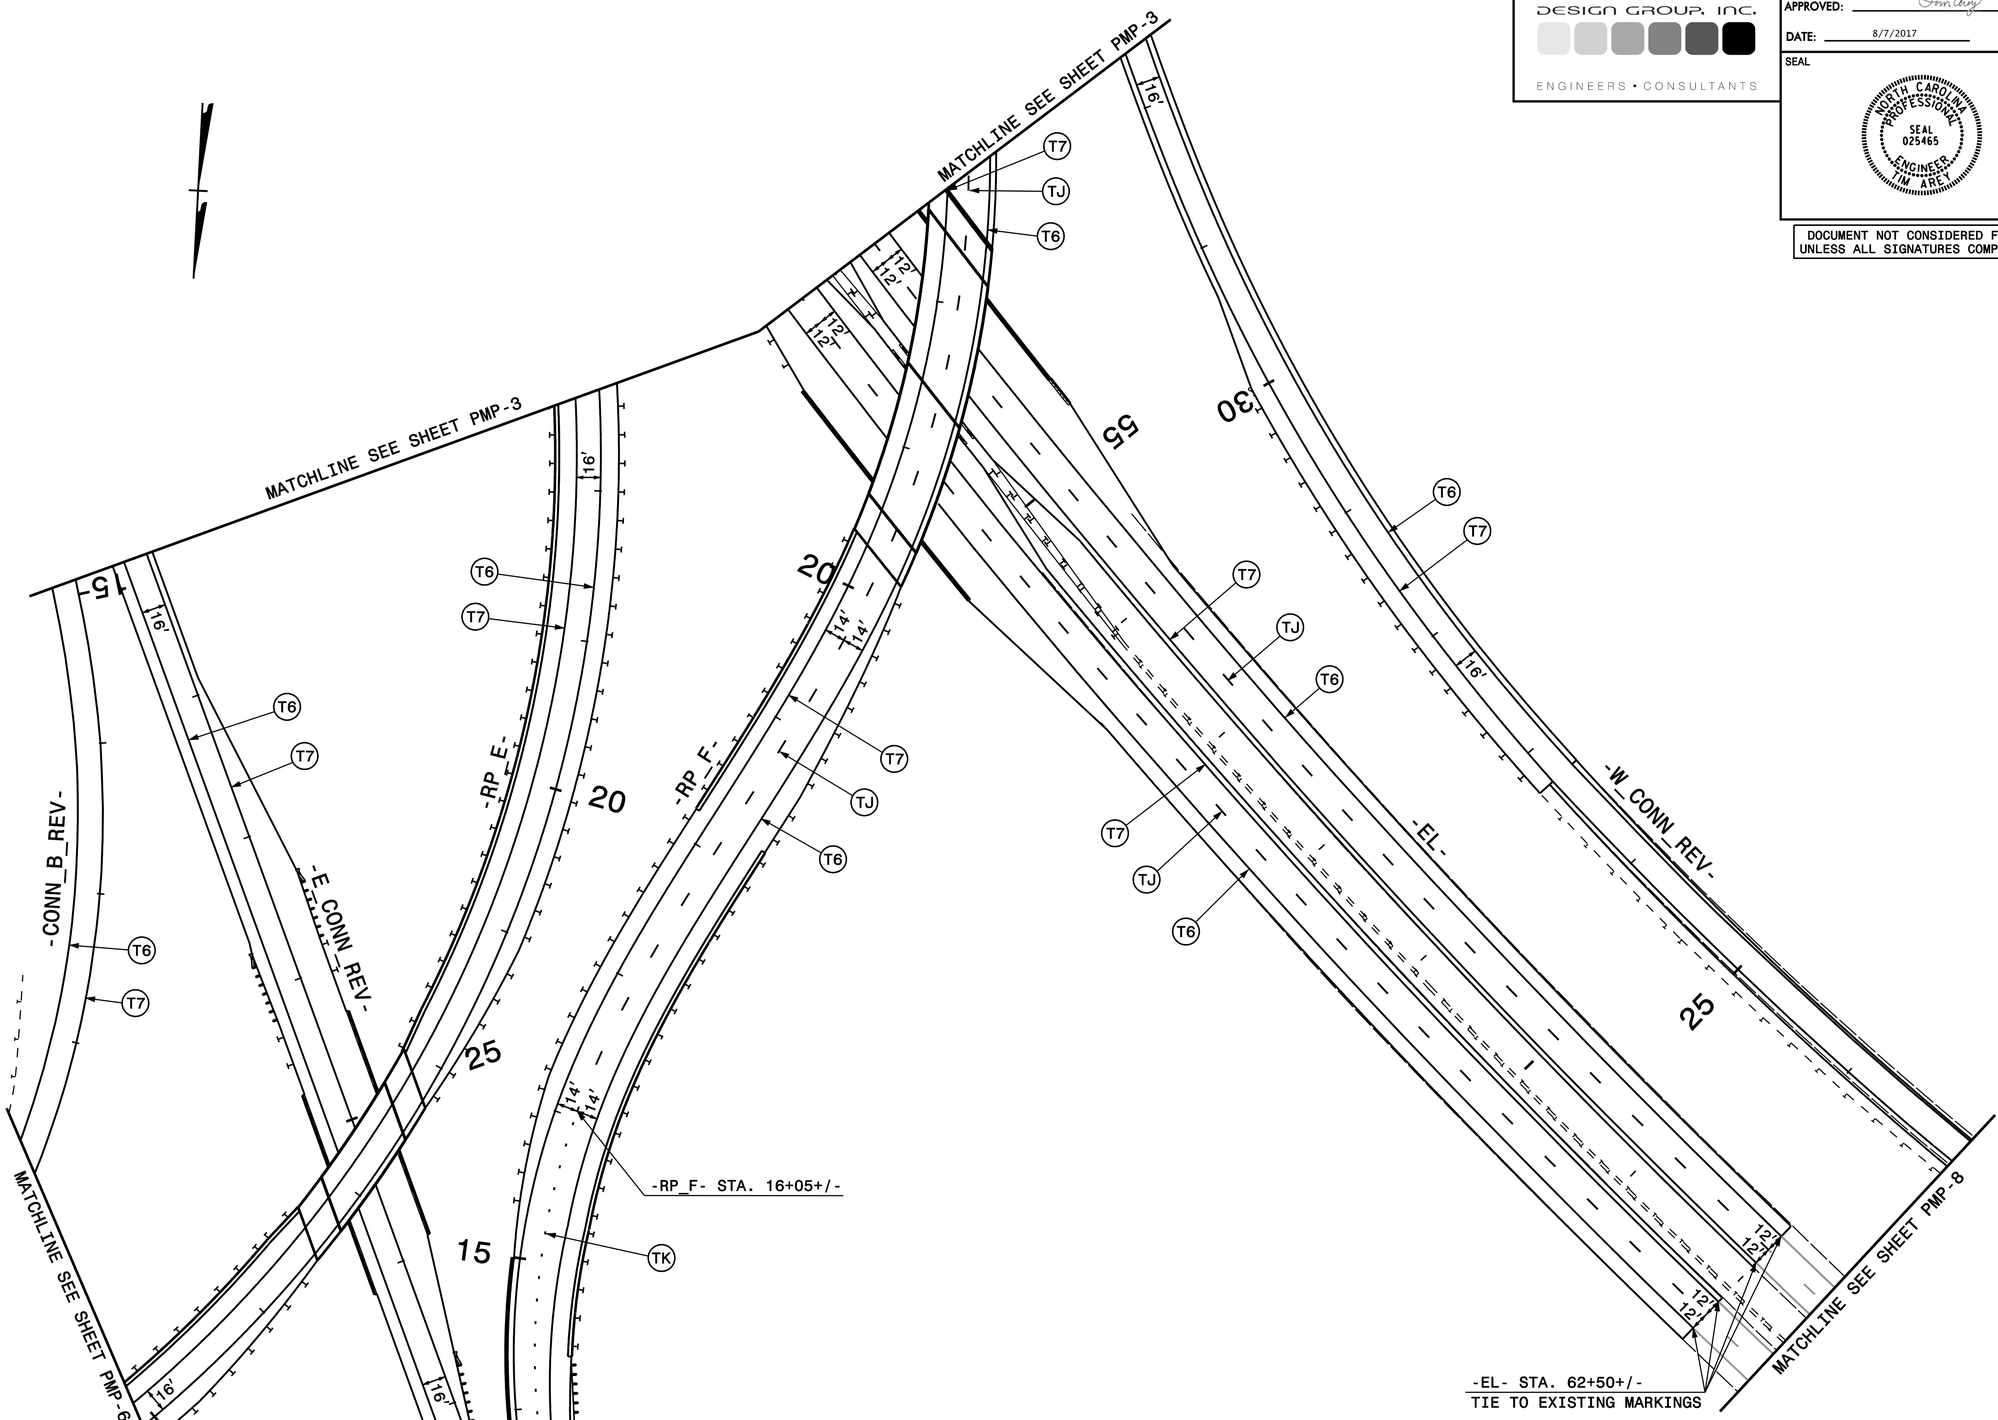

FINAL PAVEMENT MARKINGS