DocuSign Envelope ID: FE4F48DF-FA54-4866-9163-59FE363B8763

6/2/99

PAVEMENT SCHEDULE	
C1	1½" S9.5B
C2	3" S9.5B
C3	VAR. S9.5B
D1	4" I19.0B
D2	VAR. I19.0B
E1	4" B25.0B
E2	VAR. B25.0B
R1	1'-6" CONC. C&G
R2	2'-6" CONC. C&G
R3	MONO. ISLAND
S	4" SIDEWALK
T	EARTH MATERIAL
U	EXIST. PAVEMENT
V1	MILLING VAR.
V2	MILLING 1½"
W	WEDGING

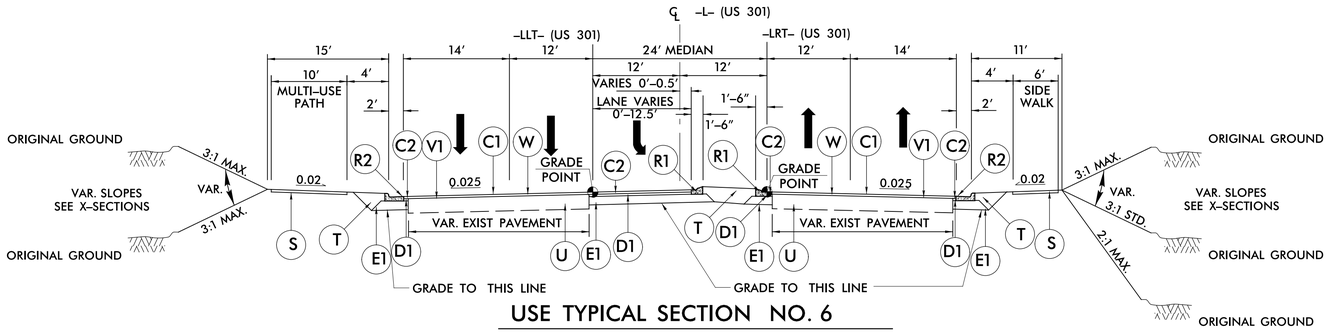

USE TYPICAL SECTION NO. 6

–L– STA. 25+24.03 TO 27+03.31 *(SEE PLANS FOR LOCATIONS)
–L– STA. 32+45.64 TO 35+15.12
–L– STA. 41+22.37 TO 43+09.48
–L– STA. 49+30.55 TO 52+58.74
–L– STA. 62+28.11 TO 64+53.52
–L– STA. 71+33.38 TO 72+25.44

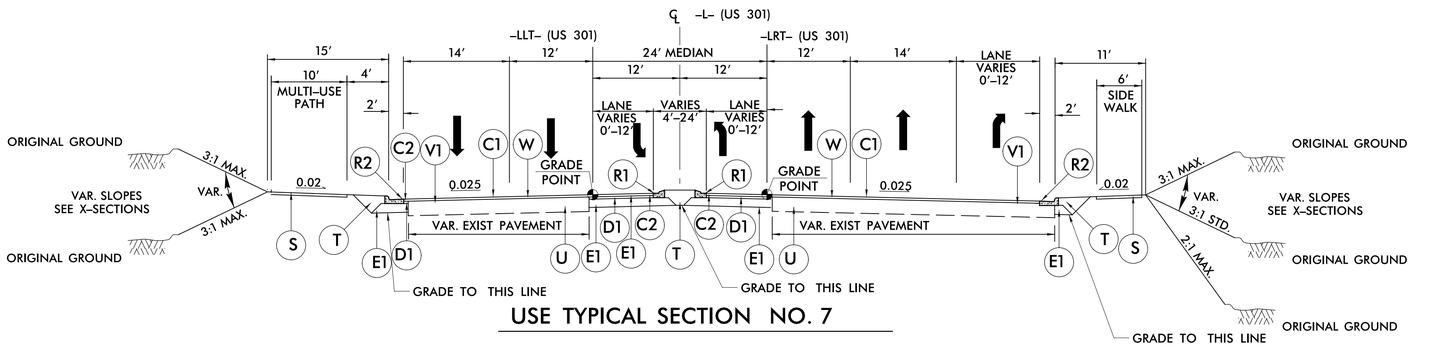

USE TYPICAL SECTION NO. 7

–L– STA. 27+03.31 TO 28+52.84 *(SEE PLANS FOR LOCATIONS)
–L– STA. 35+15.12 TO 35+44.92
–L– STA. 43+09.48 TO 44+50.98
–L– STA. 78+82.74 TO 79+90.45

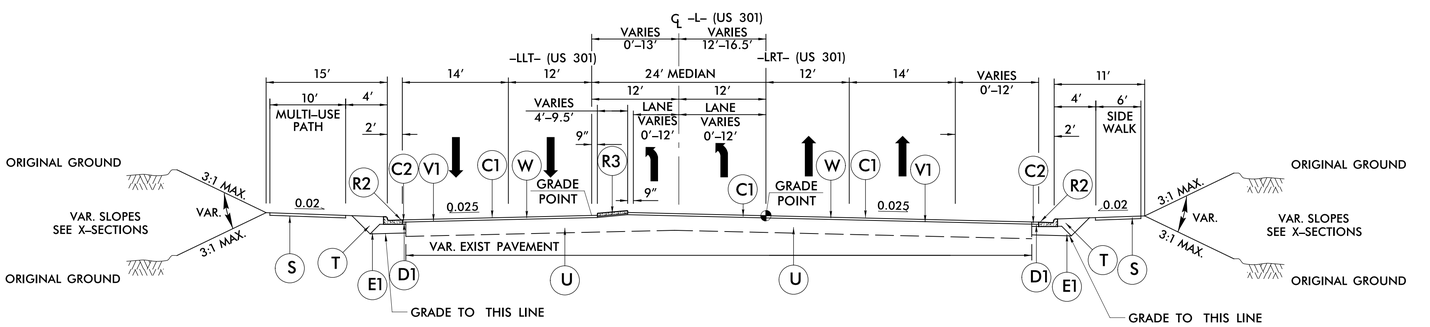

USE TYPICAL SECTION NO. 8

–L– STA. 79+90.45 TO 85+34.86

PROJECT REFERENCE NO.	SHEET NO.
U-5935	2A-3

ROADWAY DESIGN ENGINEER
NORTH CAROLINA PROFESSIONAL SEAL 034367 ENGINEER TODD H. BUCKNER
DocuSigned by: 1087011E67F6435...
7/11/2017

PAVEMENT DESIGN ENGINEER
NORTH CAROLINA PROFESSIONAL SEAL 40257 ENGINEER W. MATTHEW CLARKE
DocuSigned by: W. Matthew Clarke 1EB20097EAAF437...
7/11/2017

DOCUMENT NOT CONSIDERED FINAL UNLESS ALL SIGNATURES COMPLETED

Michael Baker Engineering, Inc.
Michael Baker INTERNATIONAL
8000 Regency Pkwy Suite 600 Cary, NC 27518 NC License: F-1084

NORTH CAROLINA DEPARTMENT OF TRANSPORTATION
Division 4
509 Ward Blvd.
Wilson, NC 27895

01-JUL-2017 08:36
R:\Roadway\Proj\U-5935_RDY_TYP.dgn
$$$$USERNAME$$$$