PROJECT REFERENCE NO.	SHEET NO.
U-5935	EC-20/CONST.09
R/W SHEET NO.	
ROADWAY DESIGN ENGINEER	HYDRAULICS ENGINEER

DOCUMENT NOT CONSIDERED FINAL UNLESS ALL SIGNATURES COMPLETED

Michael Baker Engineering, Inc.
Michael Baker INTERNATIONAL
8000 Regency Pkwy Suite 600 Cary, NC 27518 NC License: F-1084
ECOLOGICAL ENGINEERING
NC FIRM LICENSE No: F-1149 1151 SE Cary Parkway Suite 101 Cary, NC 27518 (919) 557-0929

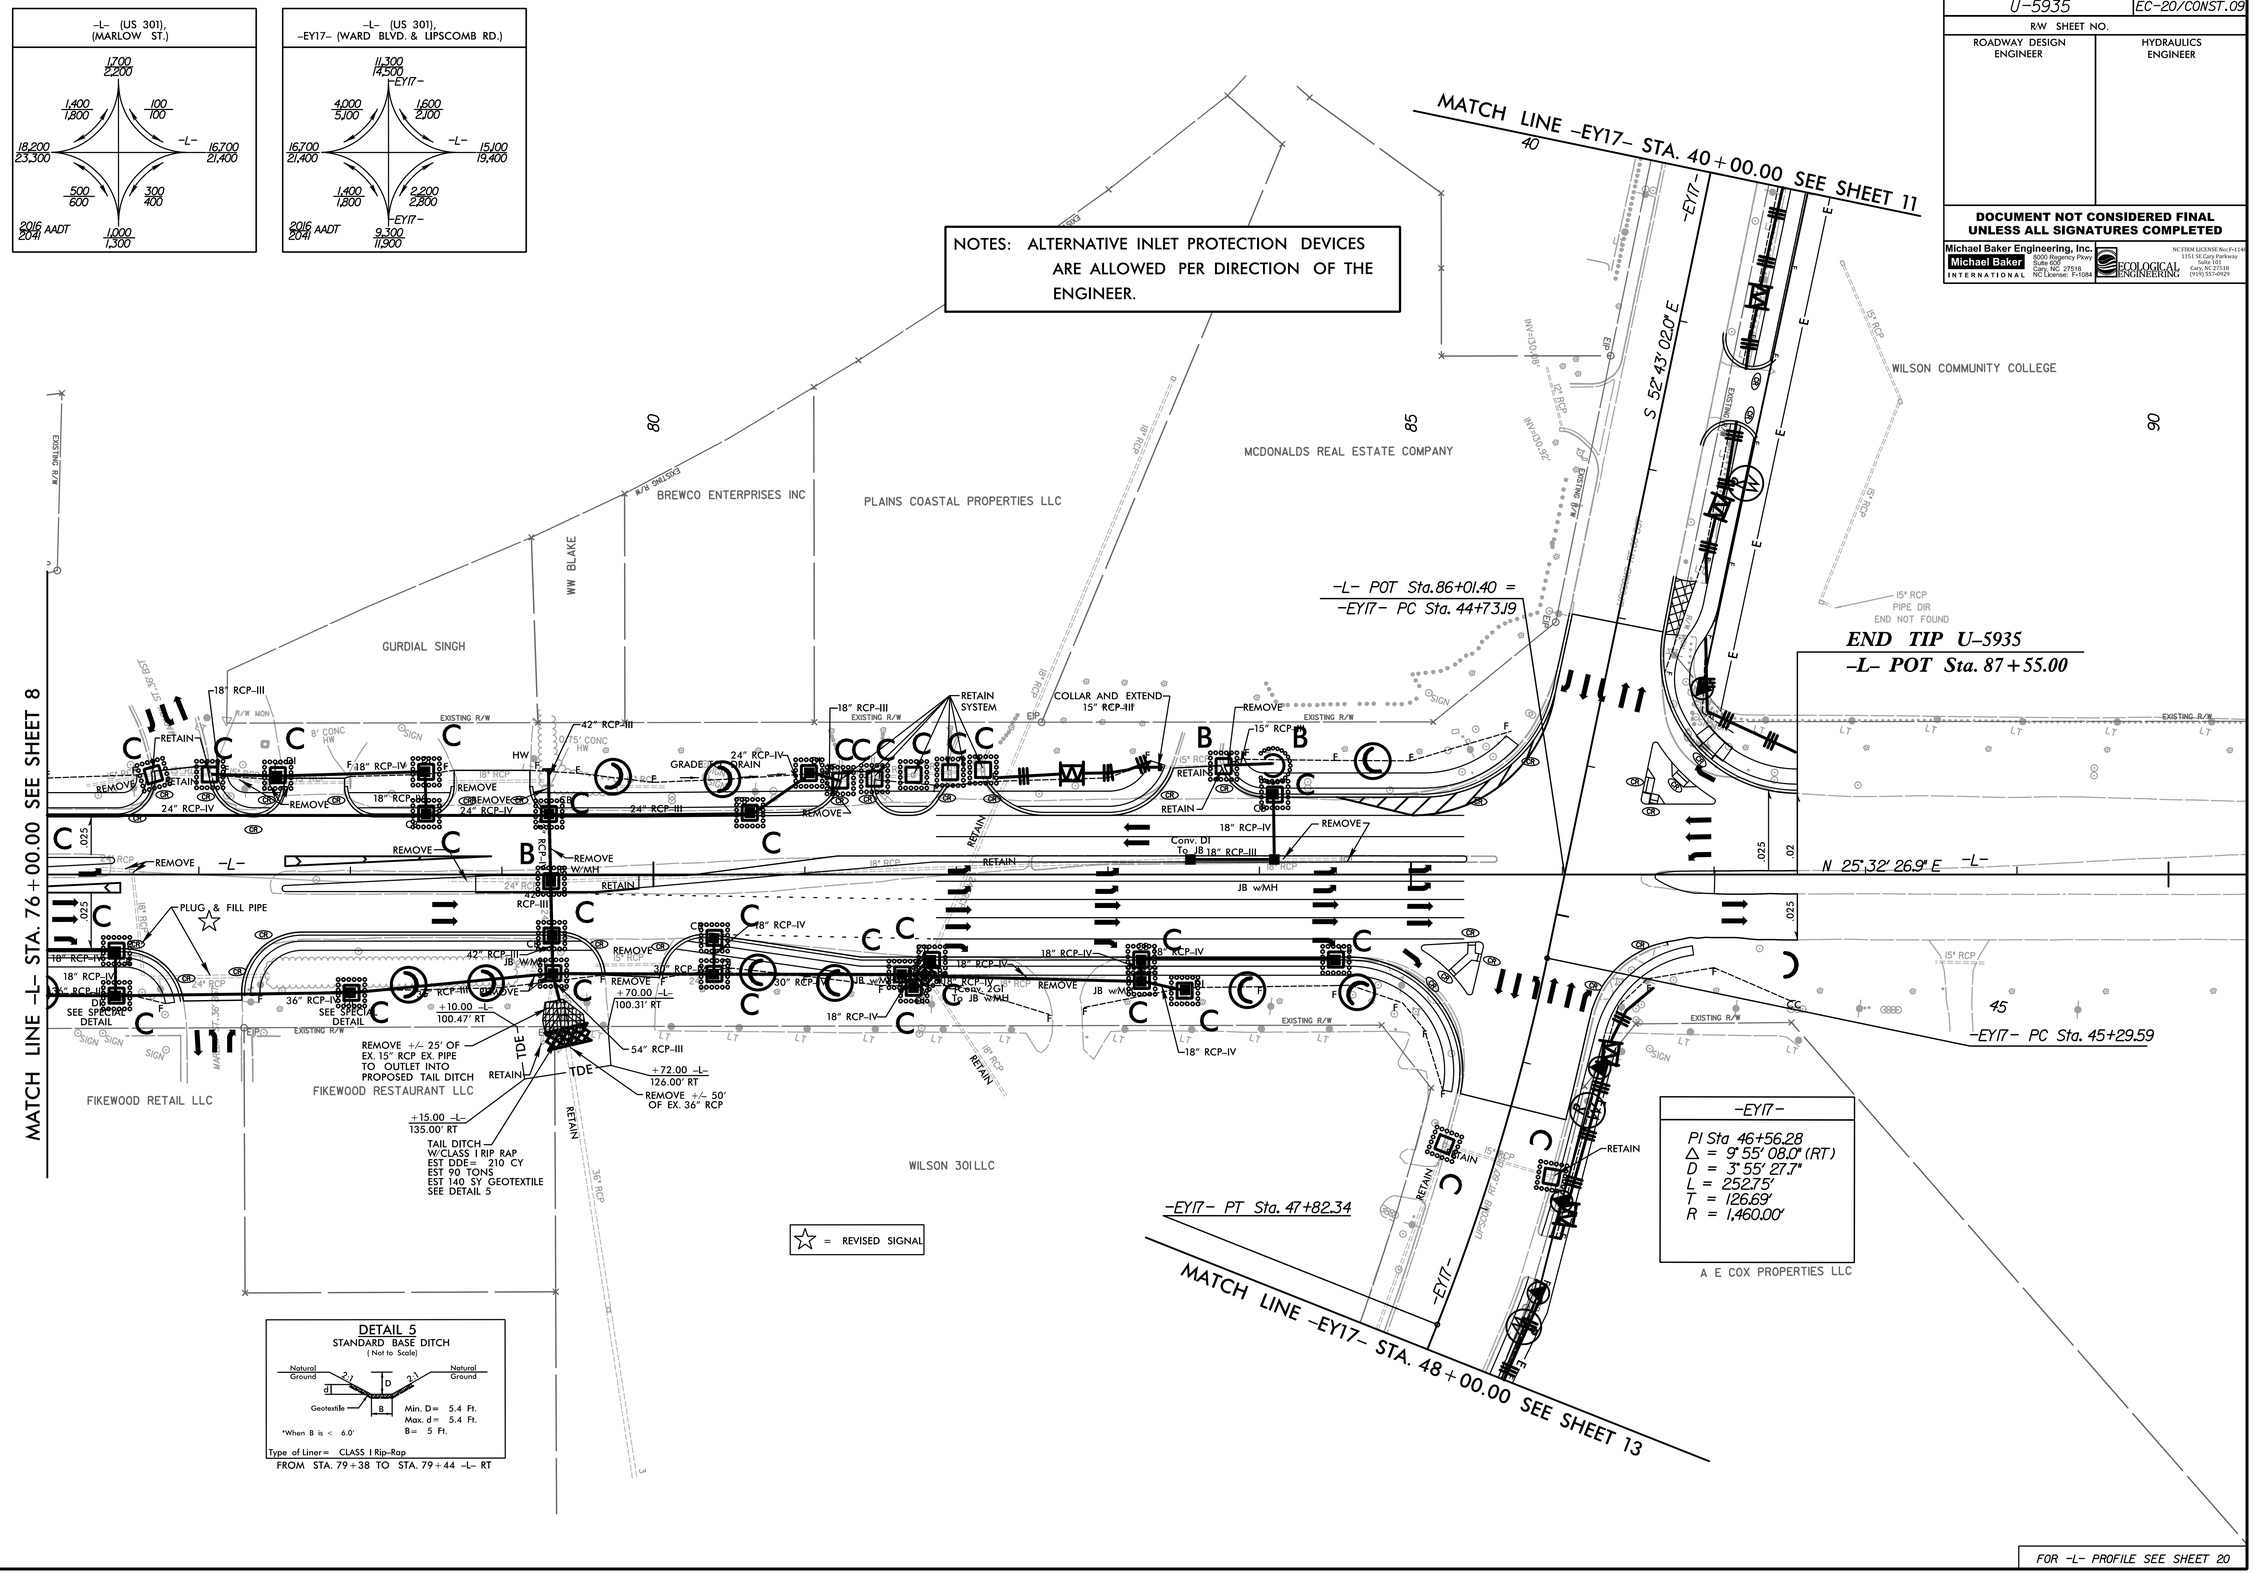

FOR -L- PROFILE SEE SHEET 20

5/14/99

3:20:15 PM
\Environmental\Design\U-5935_REU_PSH_09_FINAL.dgn
brandonbarham