PROJECT REFERENCE NO.	SHEET NO.
U-5935	UC-11

DESIGNED BY:
DRAWN BY:
CHECKED BY:
APPROVED BY:
REVISED:

NORTH CAROLINA DEPARTMENT OF TRANSPORTATION

UTILITIES ENGINEERING SEC.
PHONE:(919)707-6690
FAX:(919)250-4151

NORTH CAROLINA PROFESSIONAL SEAL 034367 ENGINEER TODD H. BUCKNER
Document: 108701116 7F6435...
8/2/2017

UTILITY CONSTRUCTION PLANS ONLY

UTILITY CONSTRUCTION

Michael Baker Engineering, Inc.
Michael Baker INTERNATIONAL
8000 Regency Pkwy
Suite 600
Cary, NC 27518
NC License: F-1084

DOCUMENT NOT CONSIDERED FINAL UNTIL ALL SIGNATURES ARE COMPLETED

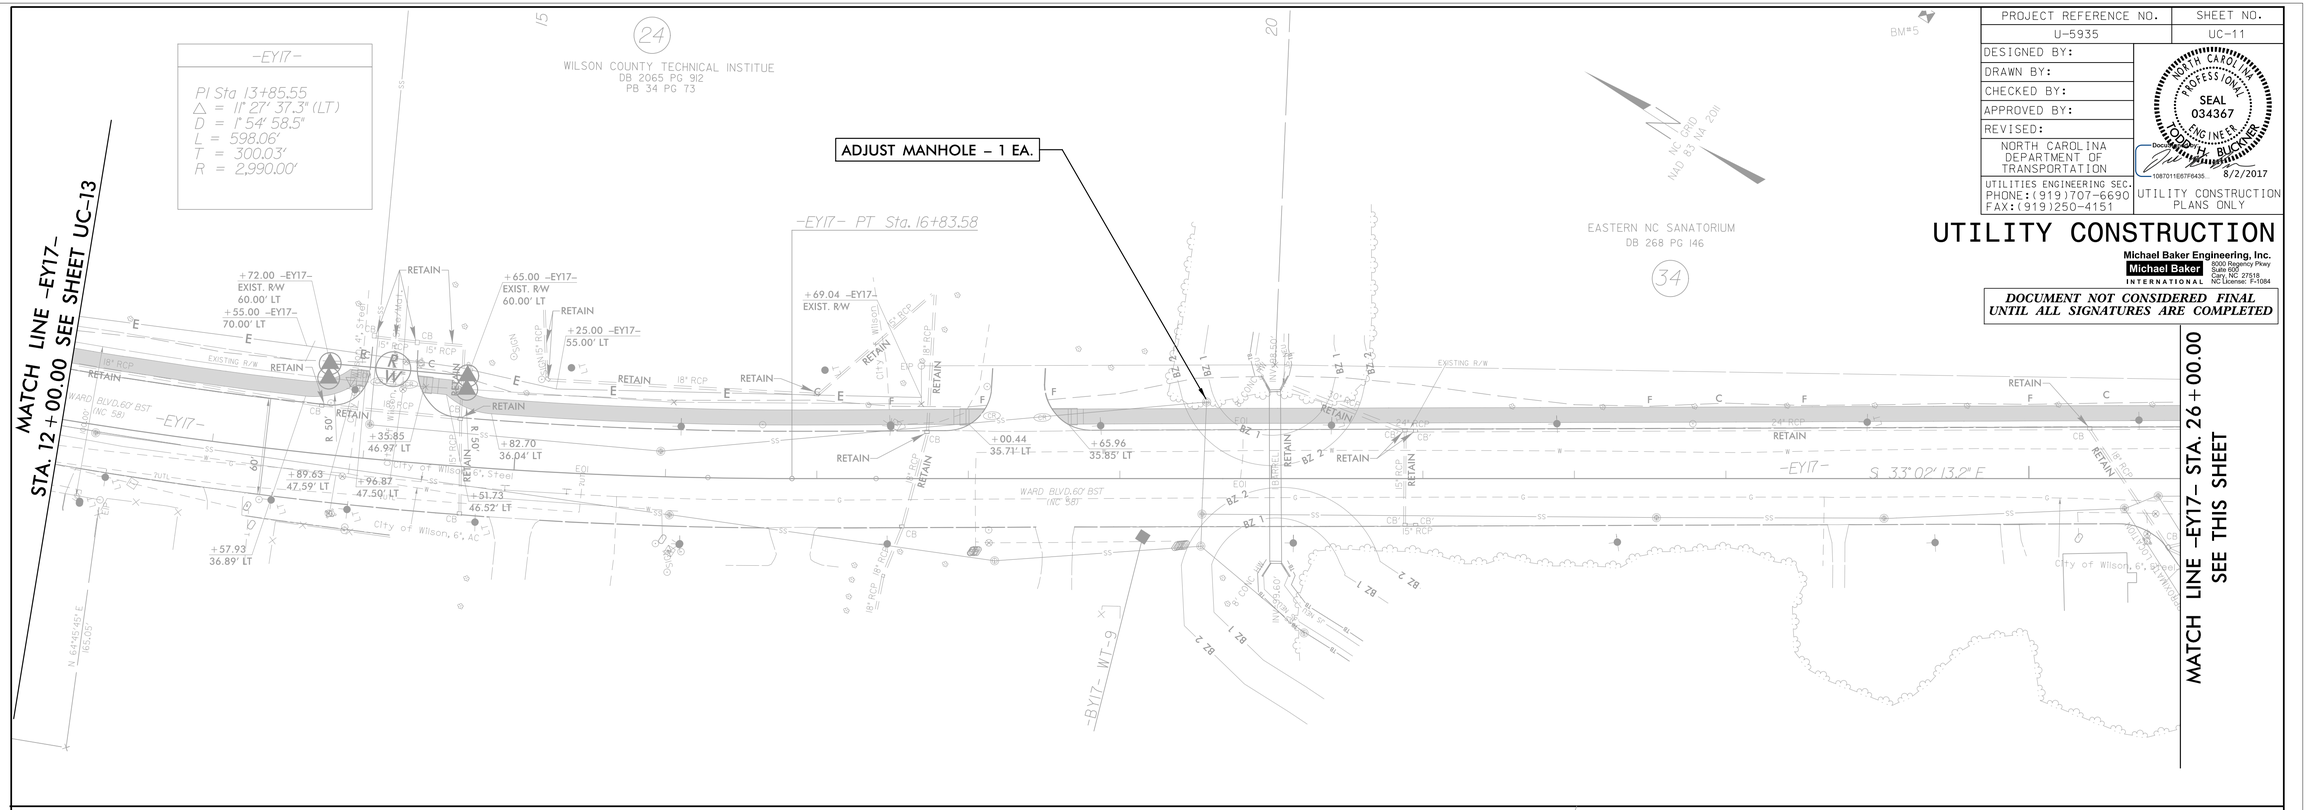

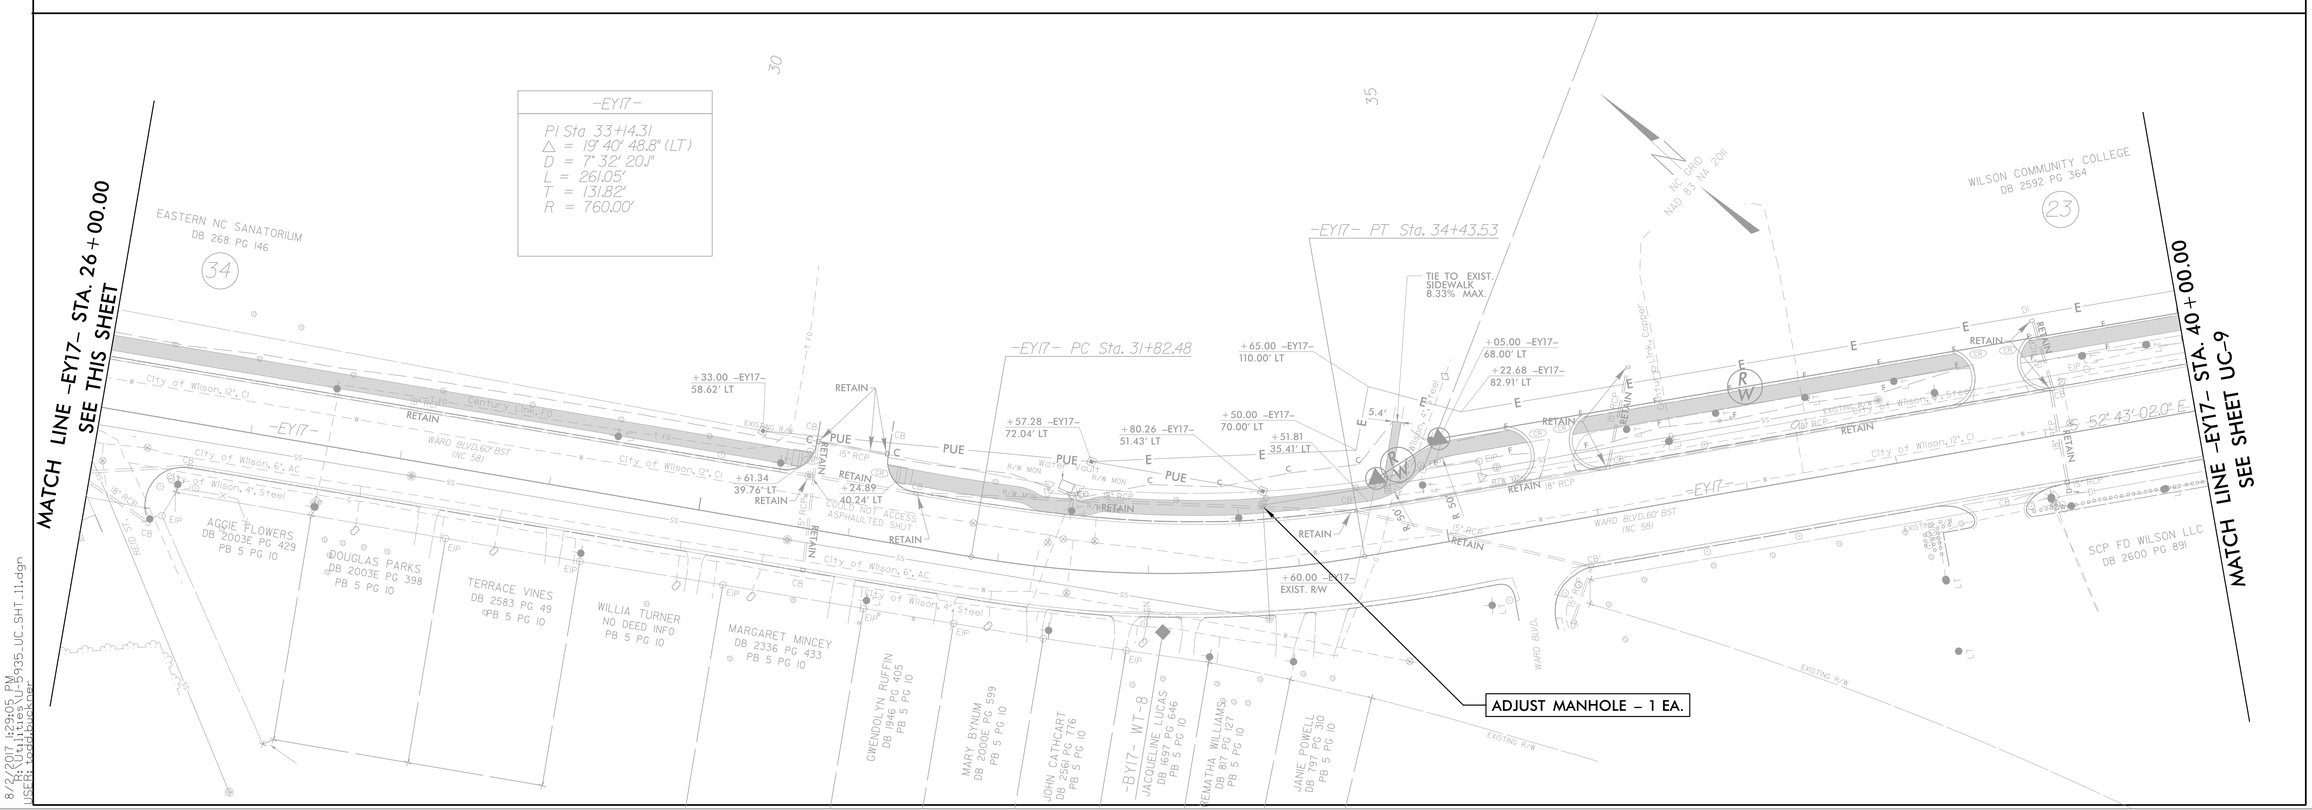

8/2/2017 1:29:05 PM
R:\Utilities\U-5935_UC_SHT_11.dgn
USER: todd.buckner