DocuSign Envelope ID: 231D5A51-53EE-4A07-9043-FE47665FE257

5/14/99

PROJECT REFERENCE NO.	SHEET NO.
U-2579C	2A-5
R/W SHEET NO.	

ROADWAY DESIGN ENGINEER

PAVEMENT ENGINEER

DOCUMENT NOT CONSIDERED FINAL UNLESS ALL SIGNATURES COMPLETED

RS&H

℄ LOOP (–Y1LPB–)

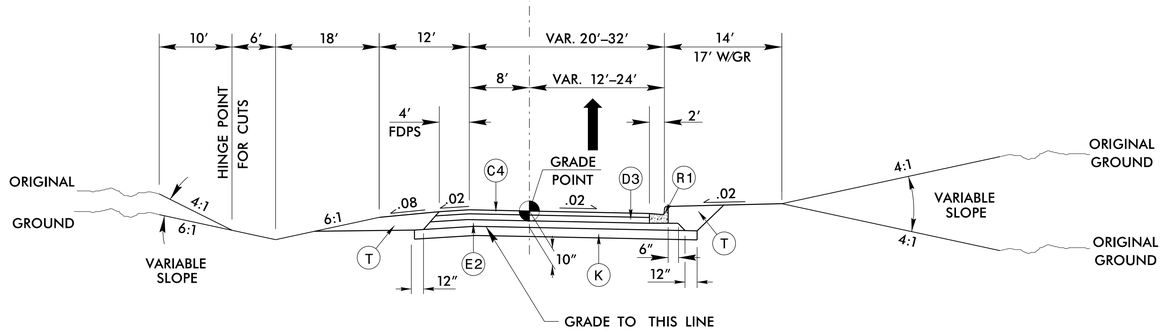

TYPICAL SECTION NO. 9

C4	3″ S9.5C
D3	4″ I19.0C
E2	3″ B25.0C
K	SUBGRADE STABILIZATION
R1	2′-6″CONC. C&G
R2	5″ MONO CONC. ISLAND (KEYED-IN)
T	EARTH MATERIAL

USE TYPICAL SECTION NO. 9:

–Y1LPB– STA. 12+58.57 TO STA. 19+37.88

℄ RAMP (–Y1RPB–)

℄ LOOP (–Y1LPB–)

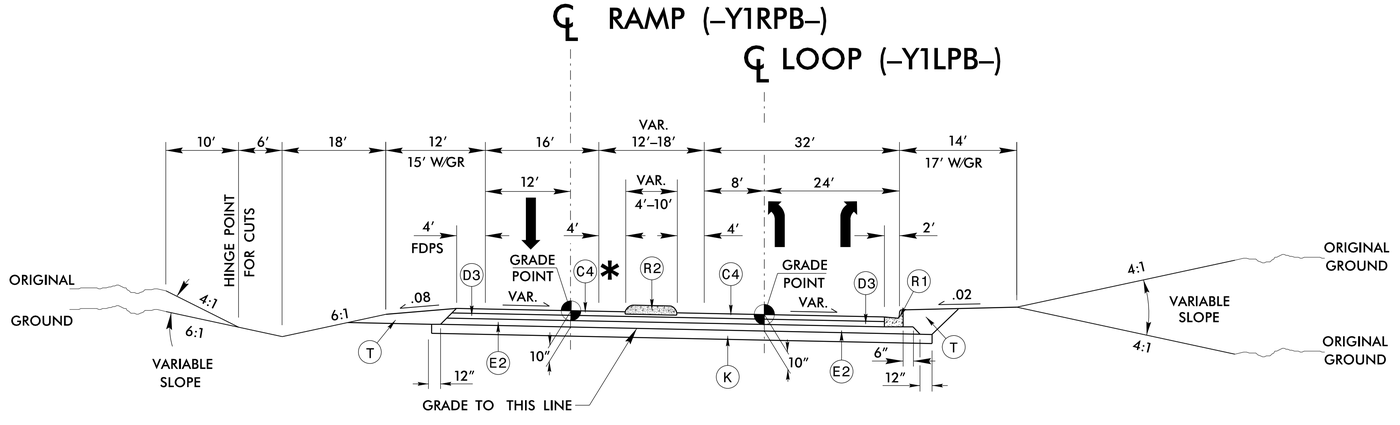

TYPICAL SECTION NO. 10

USE TYPICAL SECTION NO. 10:

–Y1RPB– STA. 30+02.32 TO STA. 32+88.63
–Y1LPB– STA. 19+37.88 TO STA. 22+19.35

✱ CONSTRUCT UP TO BUT NOT INCLUDING THE FINAL SURFACE LAYER

–Y1RPB– STA. 30+02.32 TO STA. 32+88.63

03-JUL-2017 15:34
R:\Roadway\Projects\U2579C_rdy_typ.dgn
$$$$USERNAME $$$$