DocuSign Envelope ID: BDDE063E-6777-4191-AD9A-7FC3681C86F7

TIP NO.	SHEET NO.
U-2579C	PMP-5

APPROVED: DocuSigned by: Andrew D Klinksiek 52078FB4596E44B...

DATE: 7/3/2017

SEAL

NORTH CAROLINA PROFESSIONAL SEAL 40311 ENGINEER ANDREW D. KLINKSIEK

DOCUMENT NOT CONSIDERED FINAL UNLESS ALL SIGNATURES COMPLETED

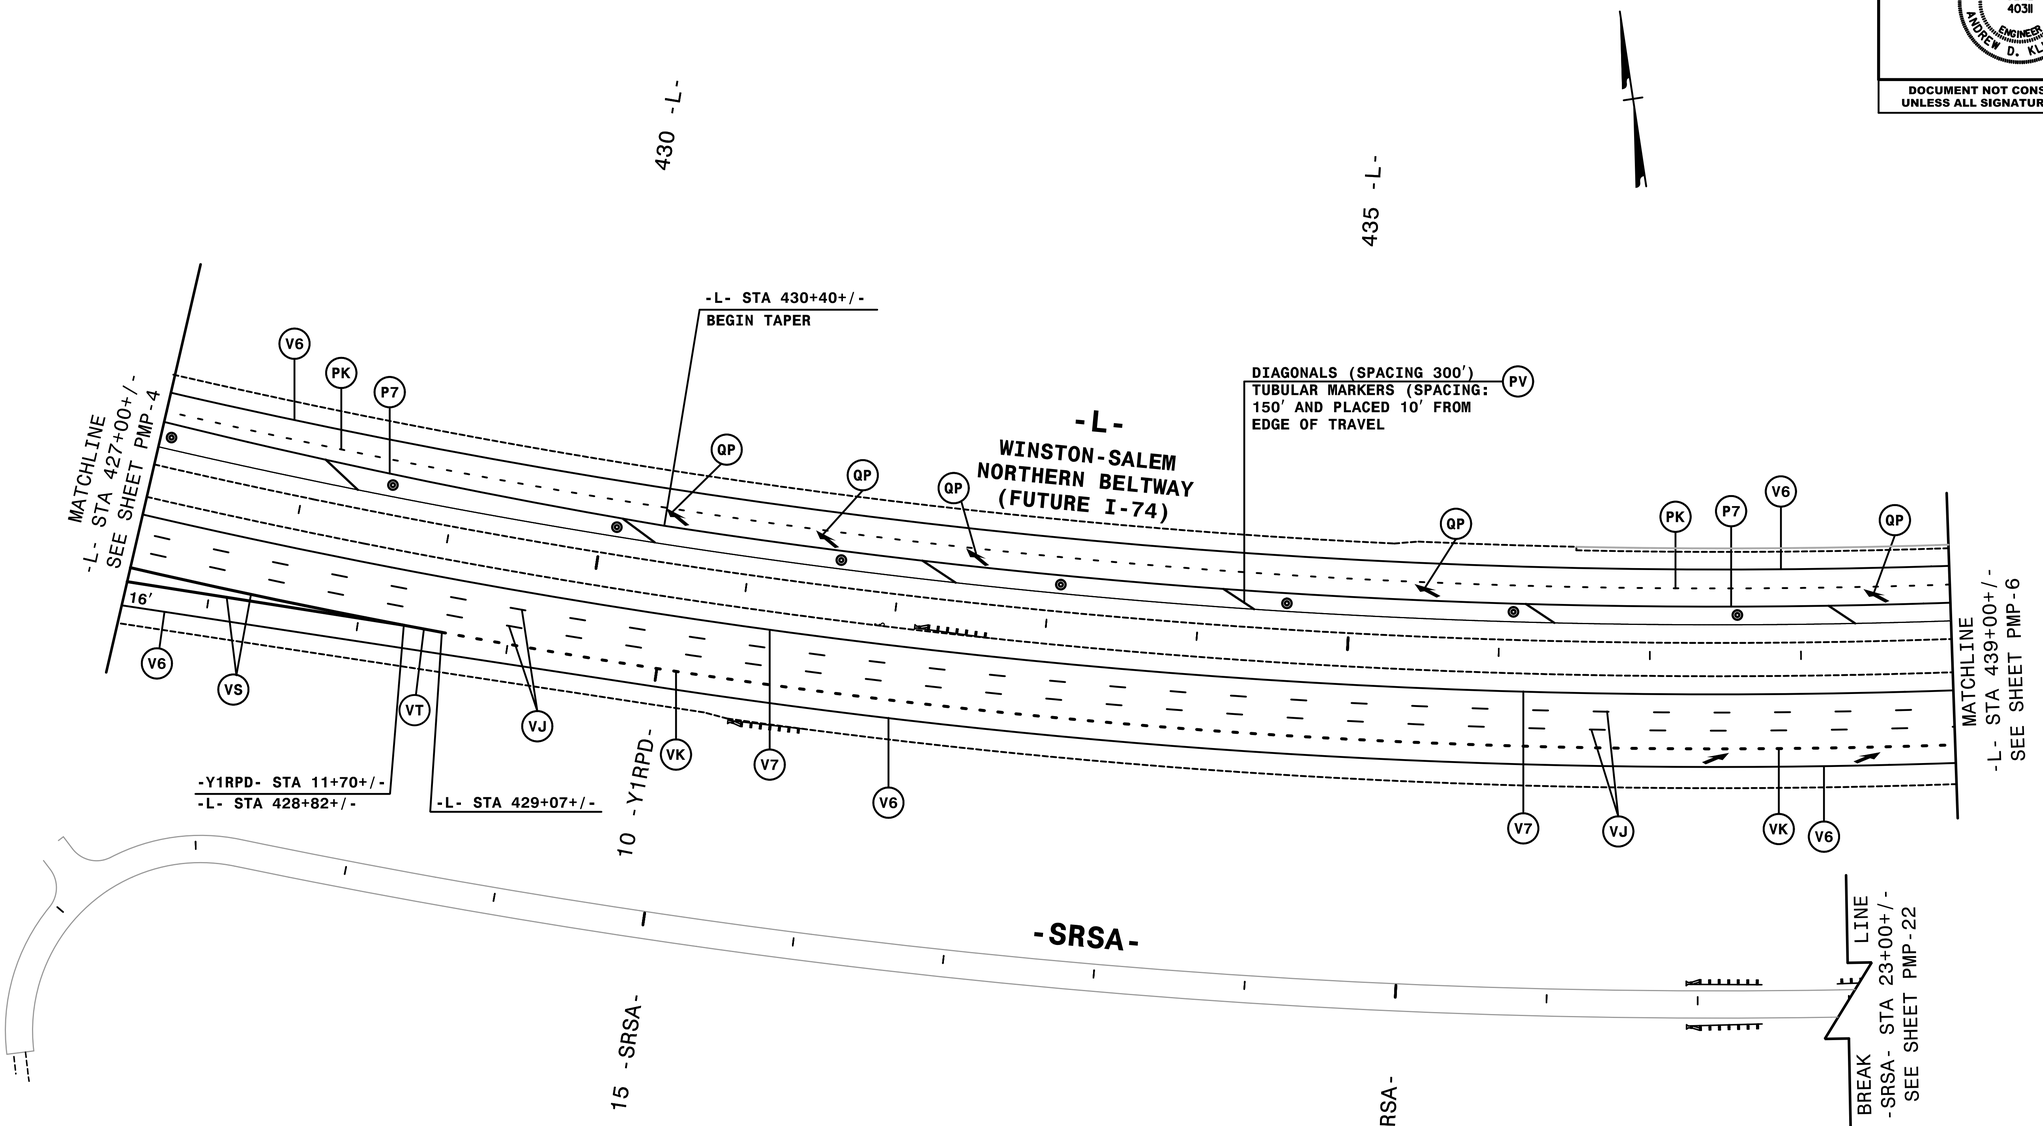

NOTE: ALL LANE WIDTHS ARE 12' UNLESS OTHERWISE SHOWN.

HNTB NORTH CAROLINA, P.C.
343 E. Six Forks Road, Suite 200
Raleigh, North Carolina 27609
NC License No: C-1554
(919) 546-8997

PAVEMENT MARKING DETAIL

1:46:34 PM
X:\PMP\U-2579C_pmp_PMP_05.dgn
HNTB