-Y1- DETOUR

PROJECT REFERENCE NO.	SHEET NO.
U-2579C	EC-15/CONST.2B5
R/W SHEET NO.	
ROADWAY DESIGN ENGINEER	HYDRAULICS ENGINEER
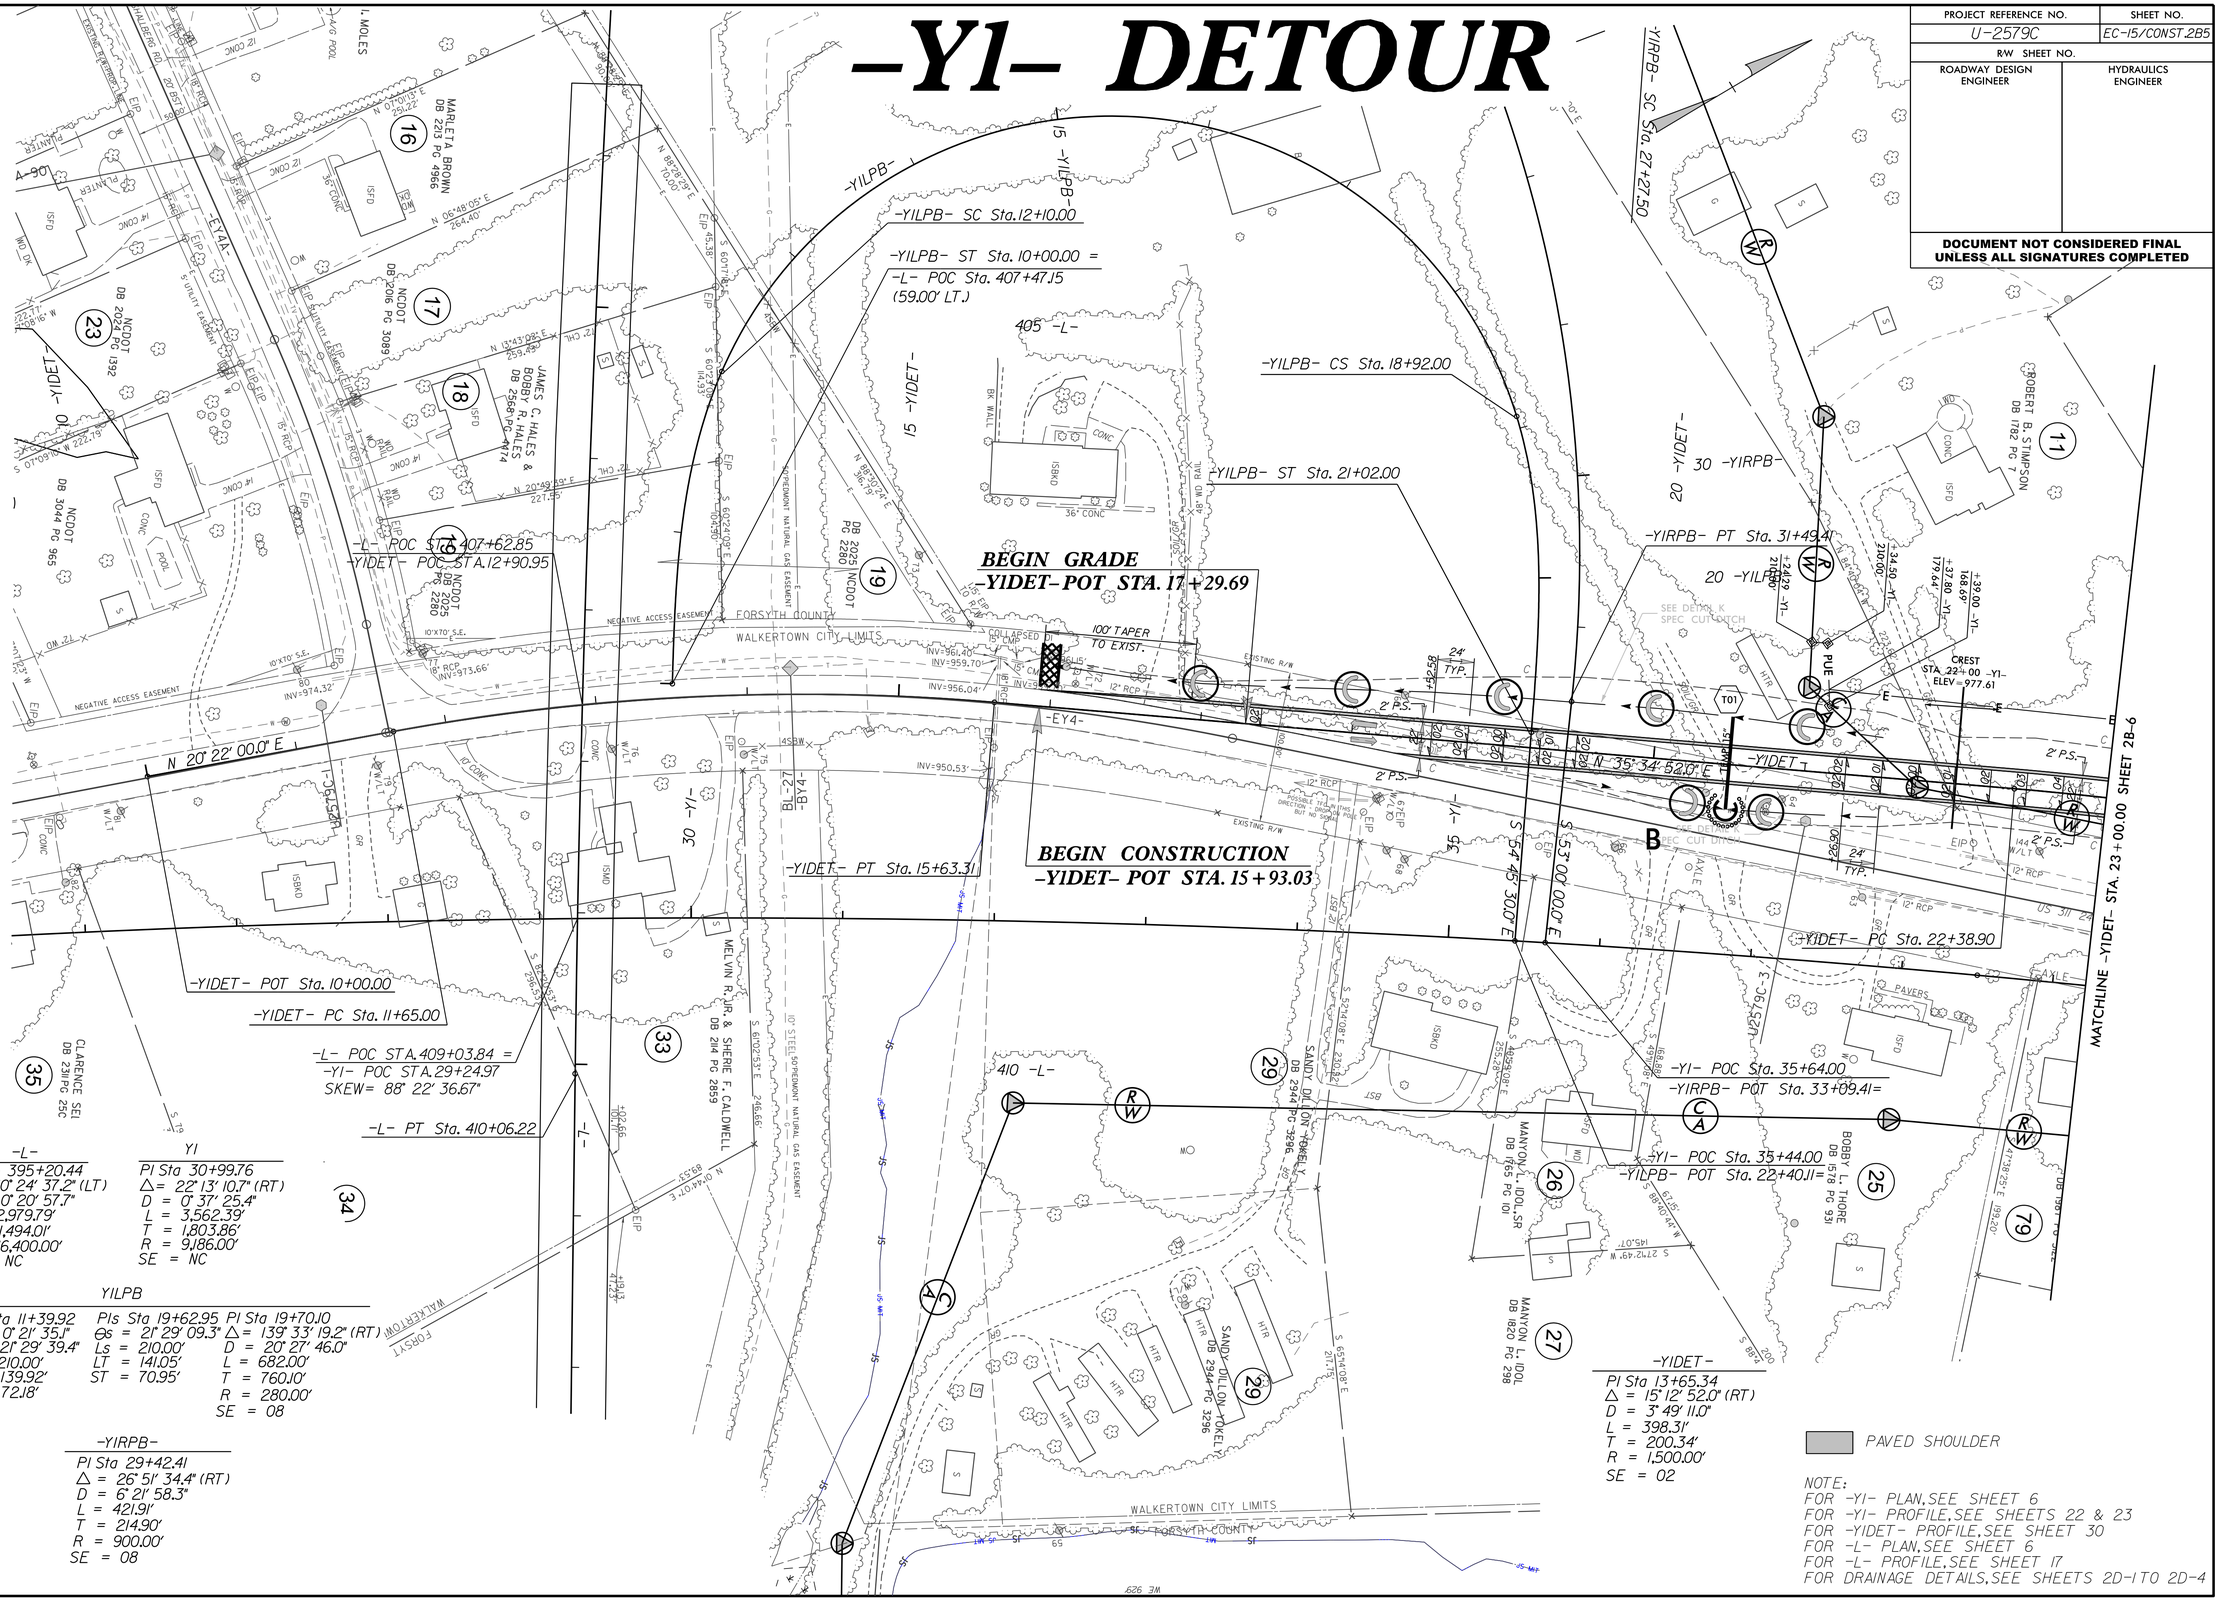
DOCUMENT NOT CONSIDERED FINAL UNLESS ALL SIGNATURES COMPLETED