PROJECT REFERENCE NO.	SHEET NO.
U-2579C	EC-28/CONST J2
R/W SHEET NO.	
ROADWAY DESIGN ENGINEER	HYDRAULICS ENGINEER

DOCUMENT NOT CONSIDERED FINAL UNLESS ALL SIGNATURES COMPLETED

FINAL GRADING
EROSION CONTROL FOR
CONSTRUCTION SHEET 12

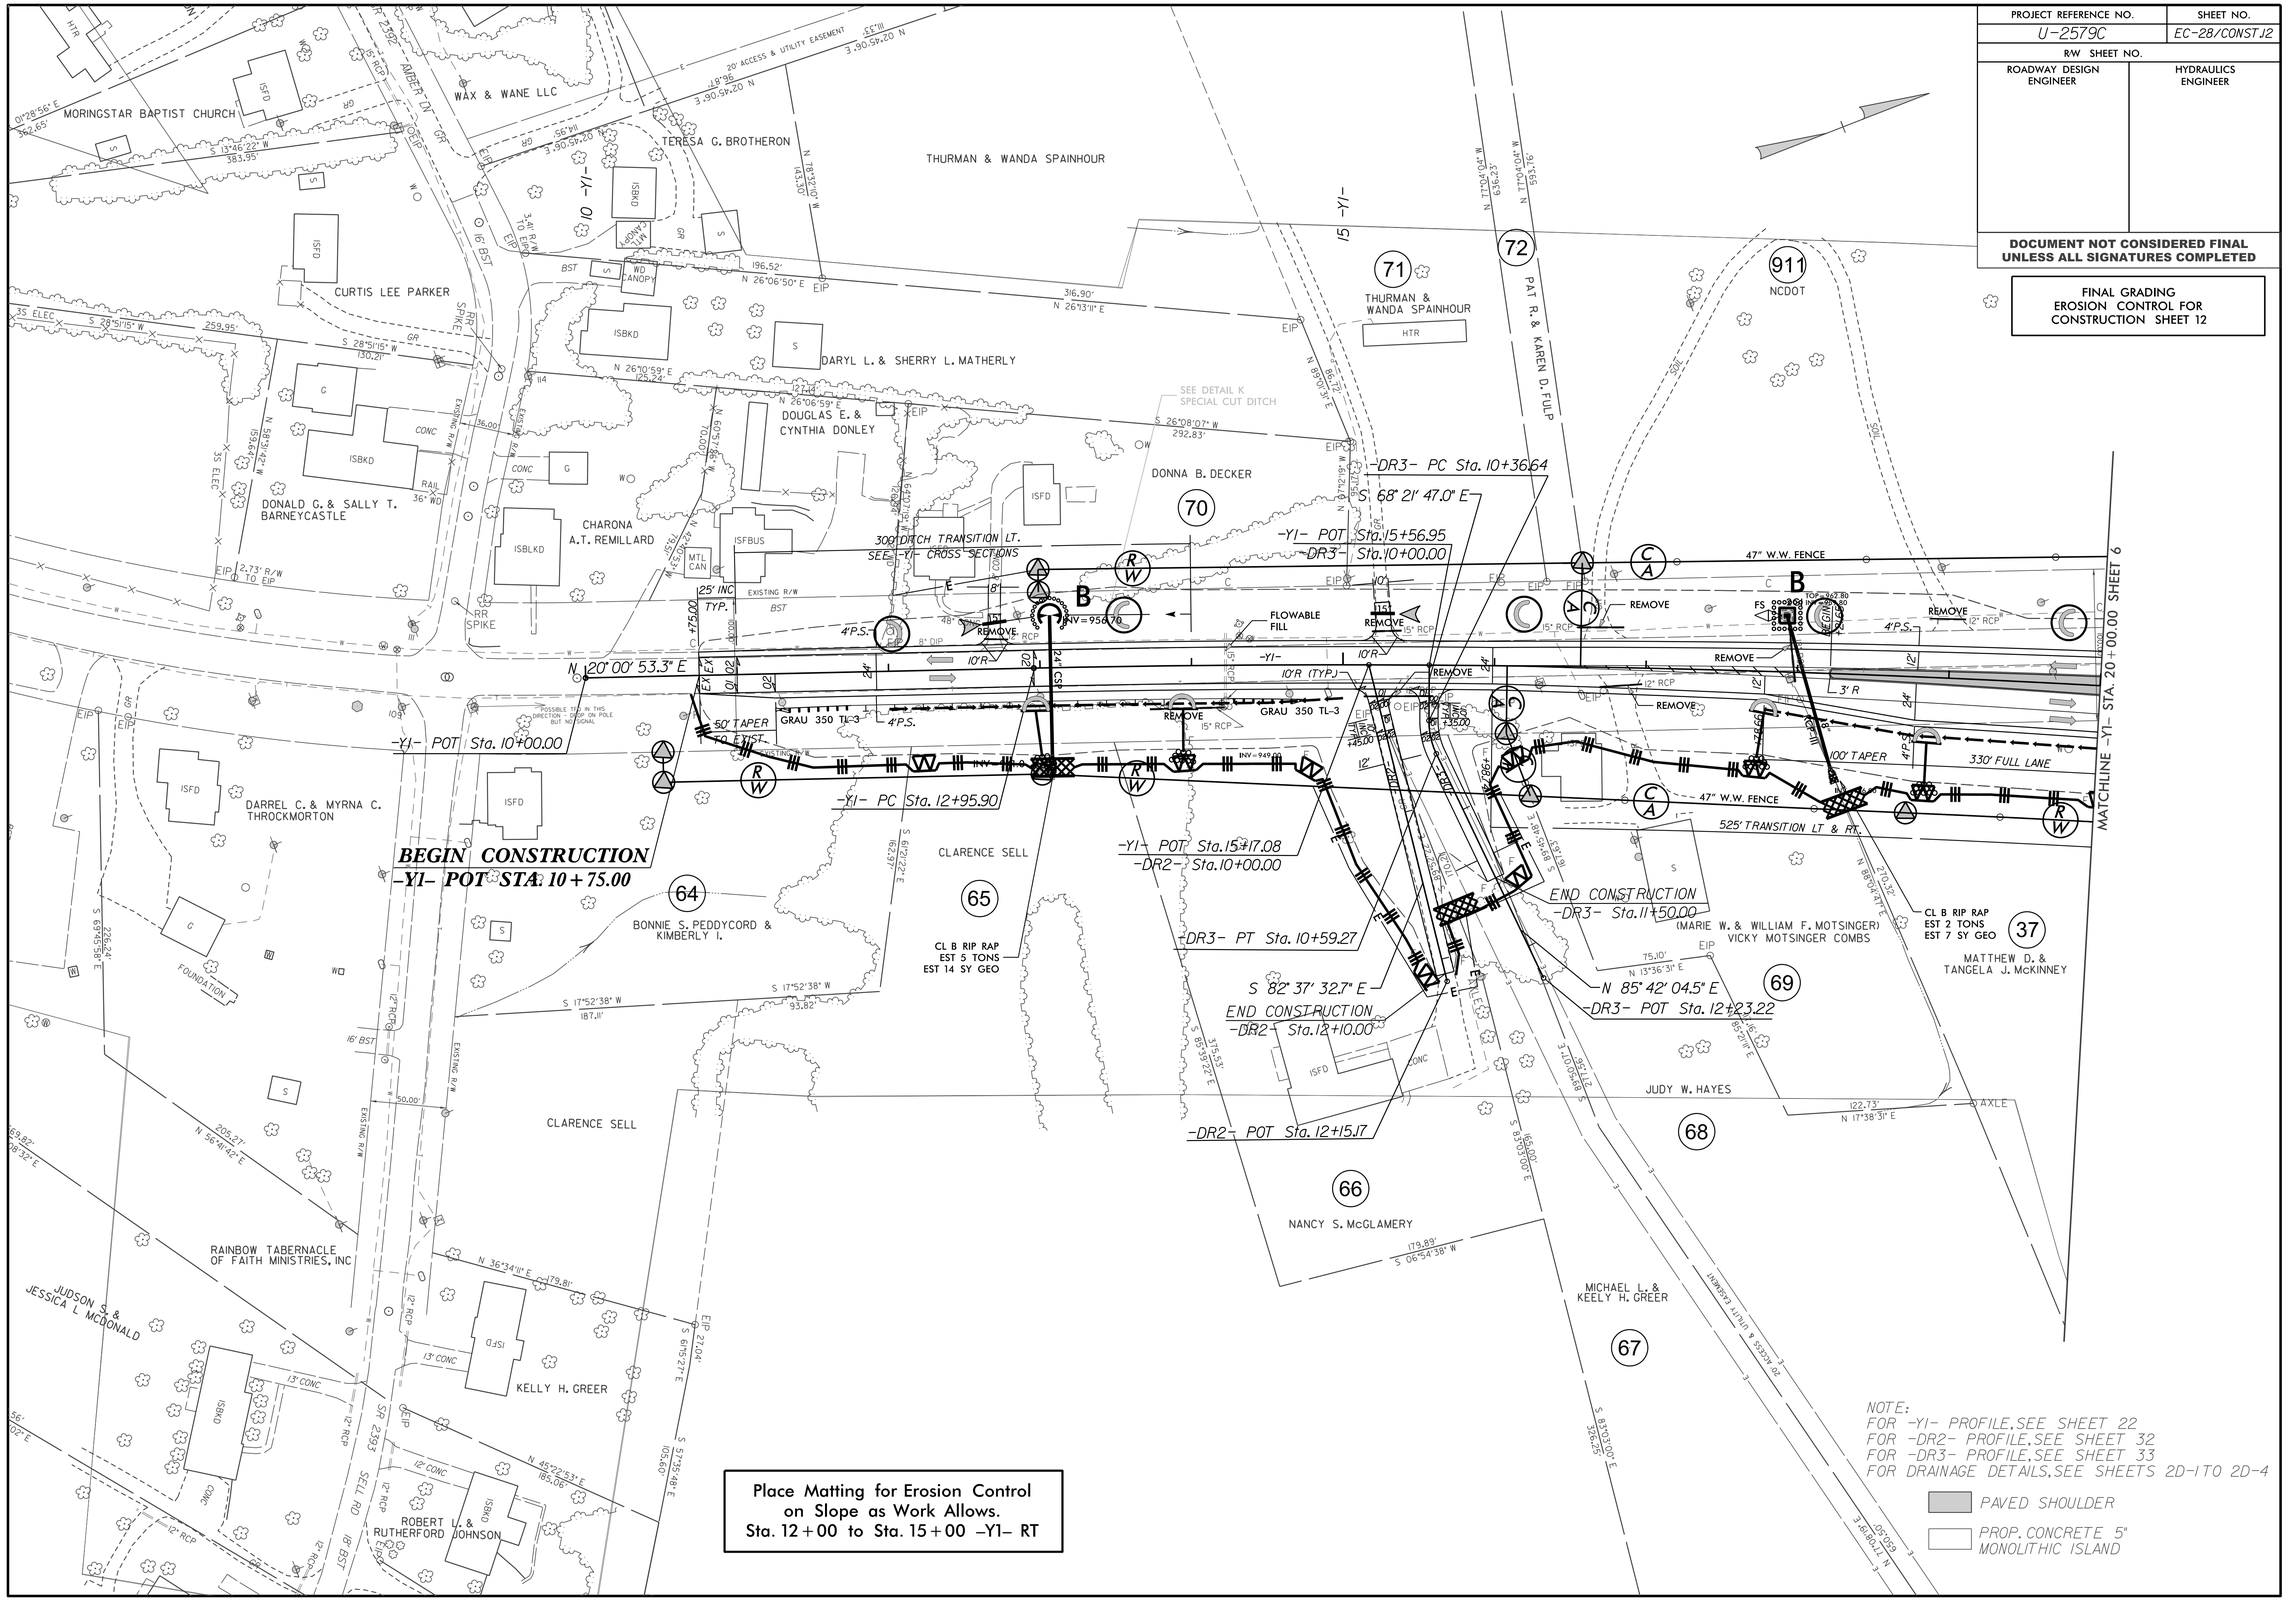

Place Matting for Erosion Control on Slope as Work Allows.
Sta. 12+00 to Sta. 15+00 -Y1- RT

NOTE:
FOR -Y1- PROFILE, SEE SHEET 22
FOR -DR2- PROFILE, SEE SHEET 32
FOR -DR3- PROFILE, SEE SHEET 33
FOR DRAINAGE DETAILS, SEE SHEETS 2D-1 TO 2D-4

PAVED SHOULDER

PROP. CONCRETE 5" MONOLITHIC ISLAND