PROJECT REFERENCE NO.	SHEET NO.
U-2579C	UC-7

UTILITY CONSTRUCTION PLANS ONLY

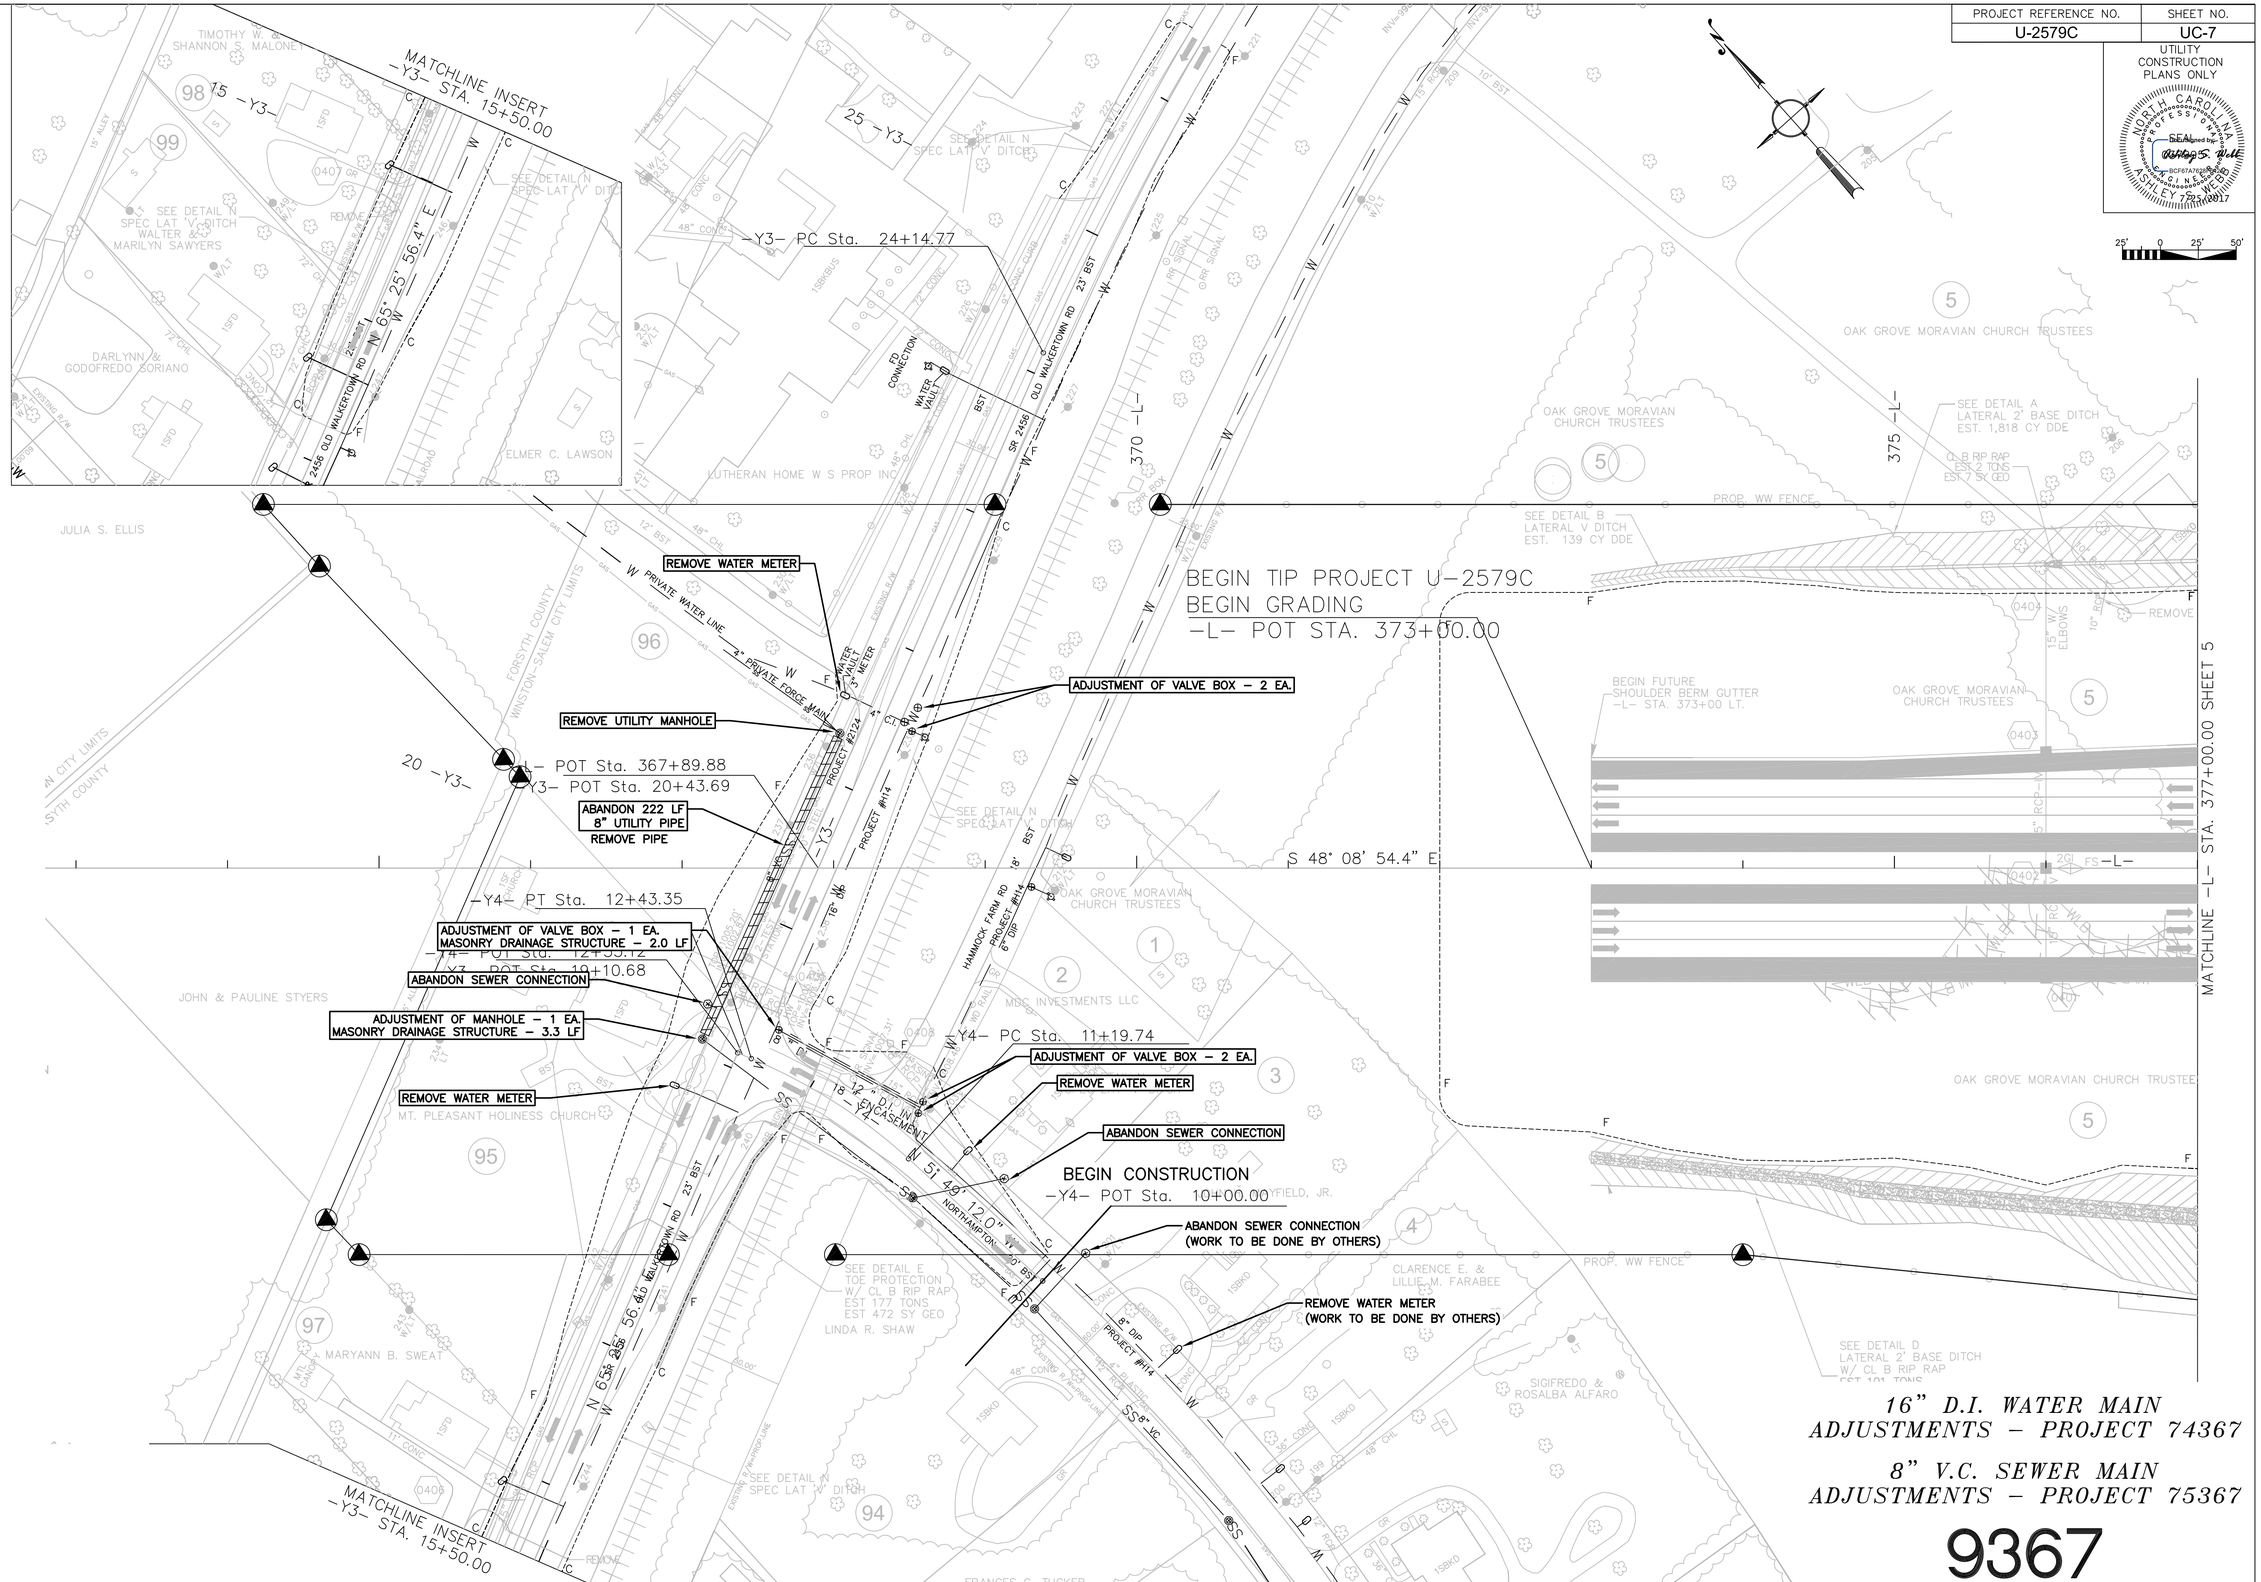

16" D.I. WATER MAIN
ADJUSTMENTS - PROJECT 74367

8" V.C. SEWER MAIN
ADJUSTMENTS - PROJECT 75367

9367

REVISIONS

8/17/99