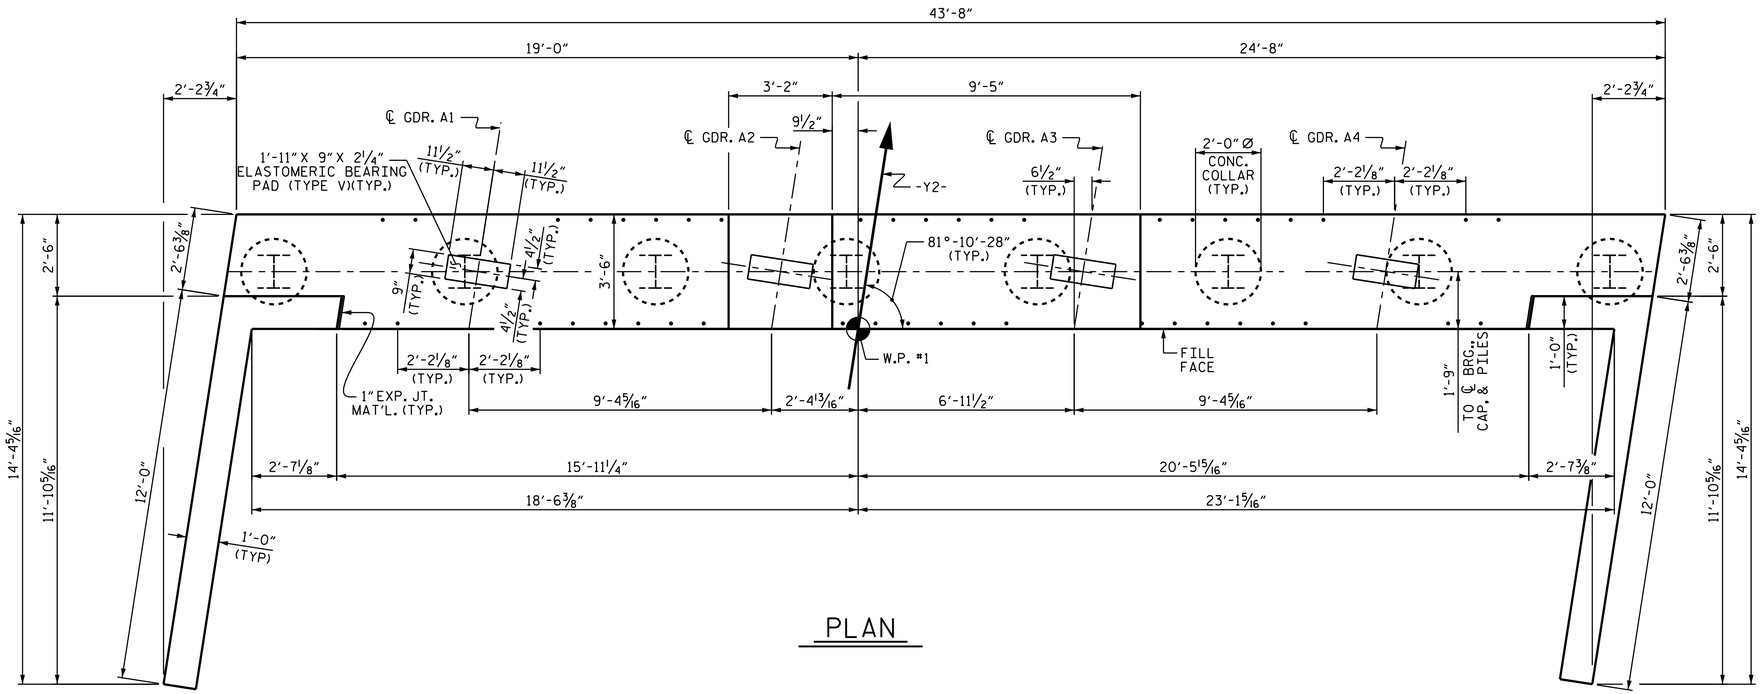

PLAN

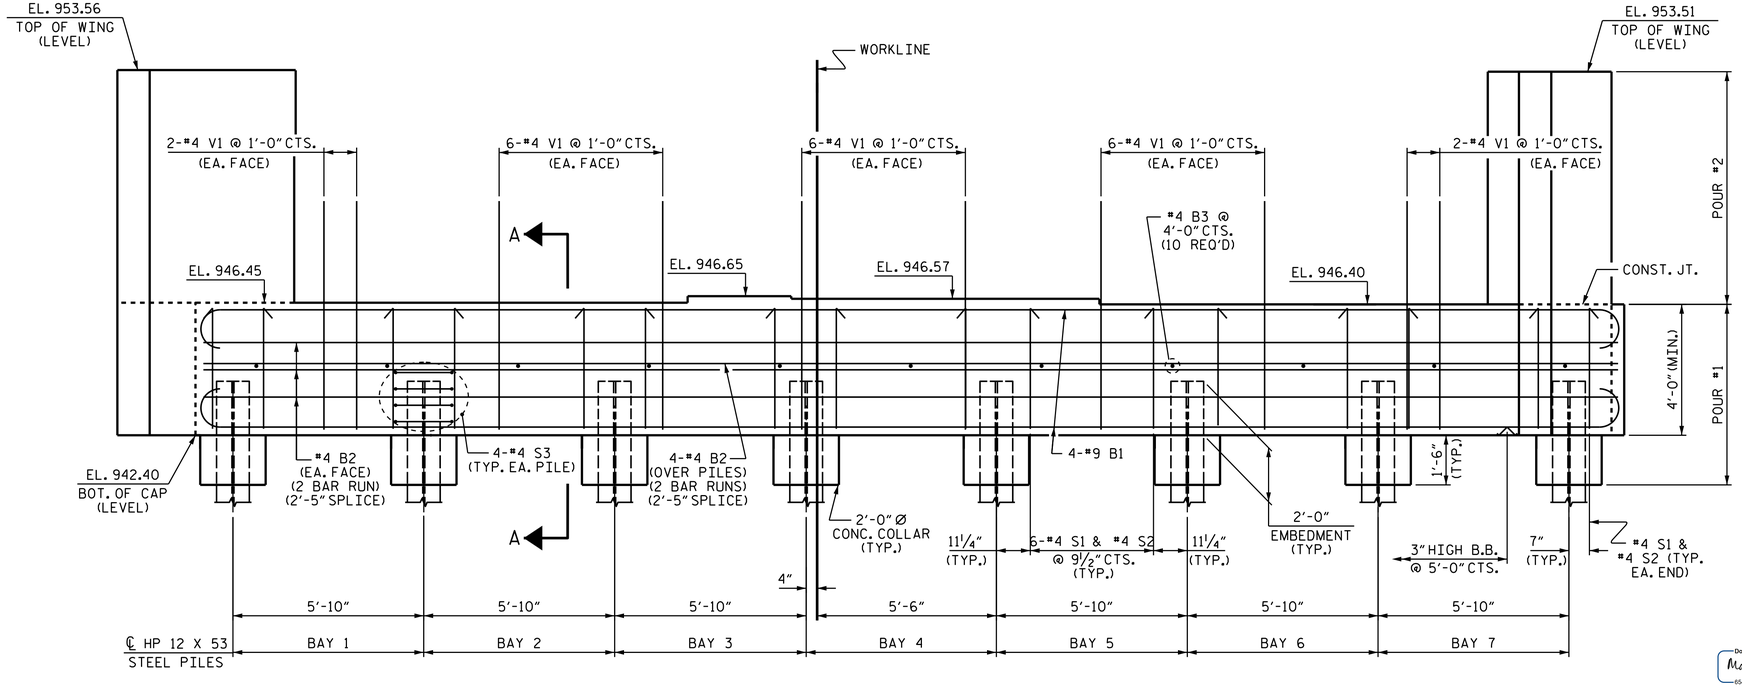

ELEVATION

NOTES

THE TOP SURFACE OF THE END BENT CAP, EXCEPT THE BEARING AREA, SHALL BE RAKED TO A DEPTH OF ¼".

PROJECT NO. U-2579C

FORSYTH COUNTY

STATION: 21+27.27 -Y2-

SHEET 1 OF 2

STATE OF NORTH CAROLINA
DEPARTMENT OF TRANSPORTATION
RALEIGH

SUBSTRUCTURE

INTEGRAL END BENT 1

NORTH CAROLINA PROFESSIONAL SEAL 20125 ENGINEER MARSHALL G. CHEEK, JR.

DocuSigned by: Marshall G. Cheek, Jr. 6549D6EBAA3B405...

7/27/2017

REVISIONS						SHEET NO.
NO.	BY:	DATE:	NO.	BY:	DATE:	S2-22
1			3			TOTAL SHEETS
2			4			30

DRAWN BY : J. K. BOWLES DATE : 5/10/16
CHECKED BY : K. D. LAYNE DATE : 7/21/16
DESIGN ENGINEER OF RECORD: J. K. BOWLES DATE : 7/21/16

DOCUMENT NOT CONSIDERED FINAL UNLESS ALL SIGNATURES COMPLETED

26-JUL-2017 15:06
R:\Structures\FINAL PLANS\402_043_U2579C_SMU_E1_022_330701.dgn
mcheek

STR. #2