DocuSign Envelope ID: 6FDBCE2B-7F9A-49CD-9372-D45C312BE939

5/28/99

PROJECT REFERENCE NO.	SHEET NO.
R-5752	11

DOCUMENT NOT CONSIDERED FINAL UNLESS ALL SIGNATURES COMPLETED

ROADWAY DESIGN ENGINEER	HYDRAULICS ENGINEER
NORTH CAROLINA PROFESSIONAL SEAL 035683 ENGINEER DAVID H. CLODFELTER	NORTH CAROLINA PROFESSIONAL SEAL 18533 ENGINEER ANDREW T. NOTTINGHAM
9/13/2017	9/13/2017
DocuSigned by: David H. Clodfelter	DocuSigned by: Andrew T. Nottingham
PD8E1DE27C3C4FC...	E3C204F5B4D42491...
CDM Smith — CDM Smith Inc. 5400 Glenwood Avenue Suite 400 Raleigh, NC 27612-3228 NC COA No. F-1258	MI Engineering, PLLC 1011 Schaub Drive Suite 100 Raleigh, NC 27606 NC COA No.

–L– WBL

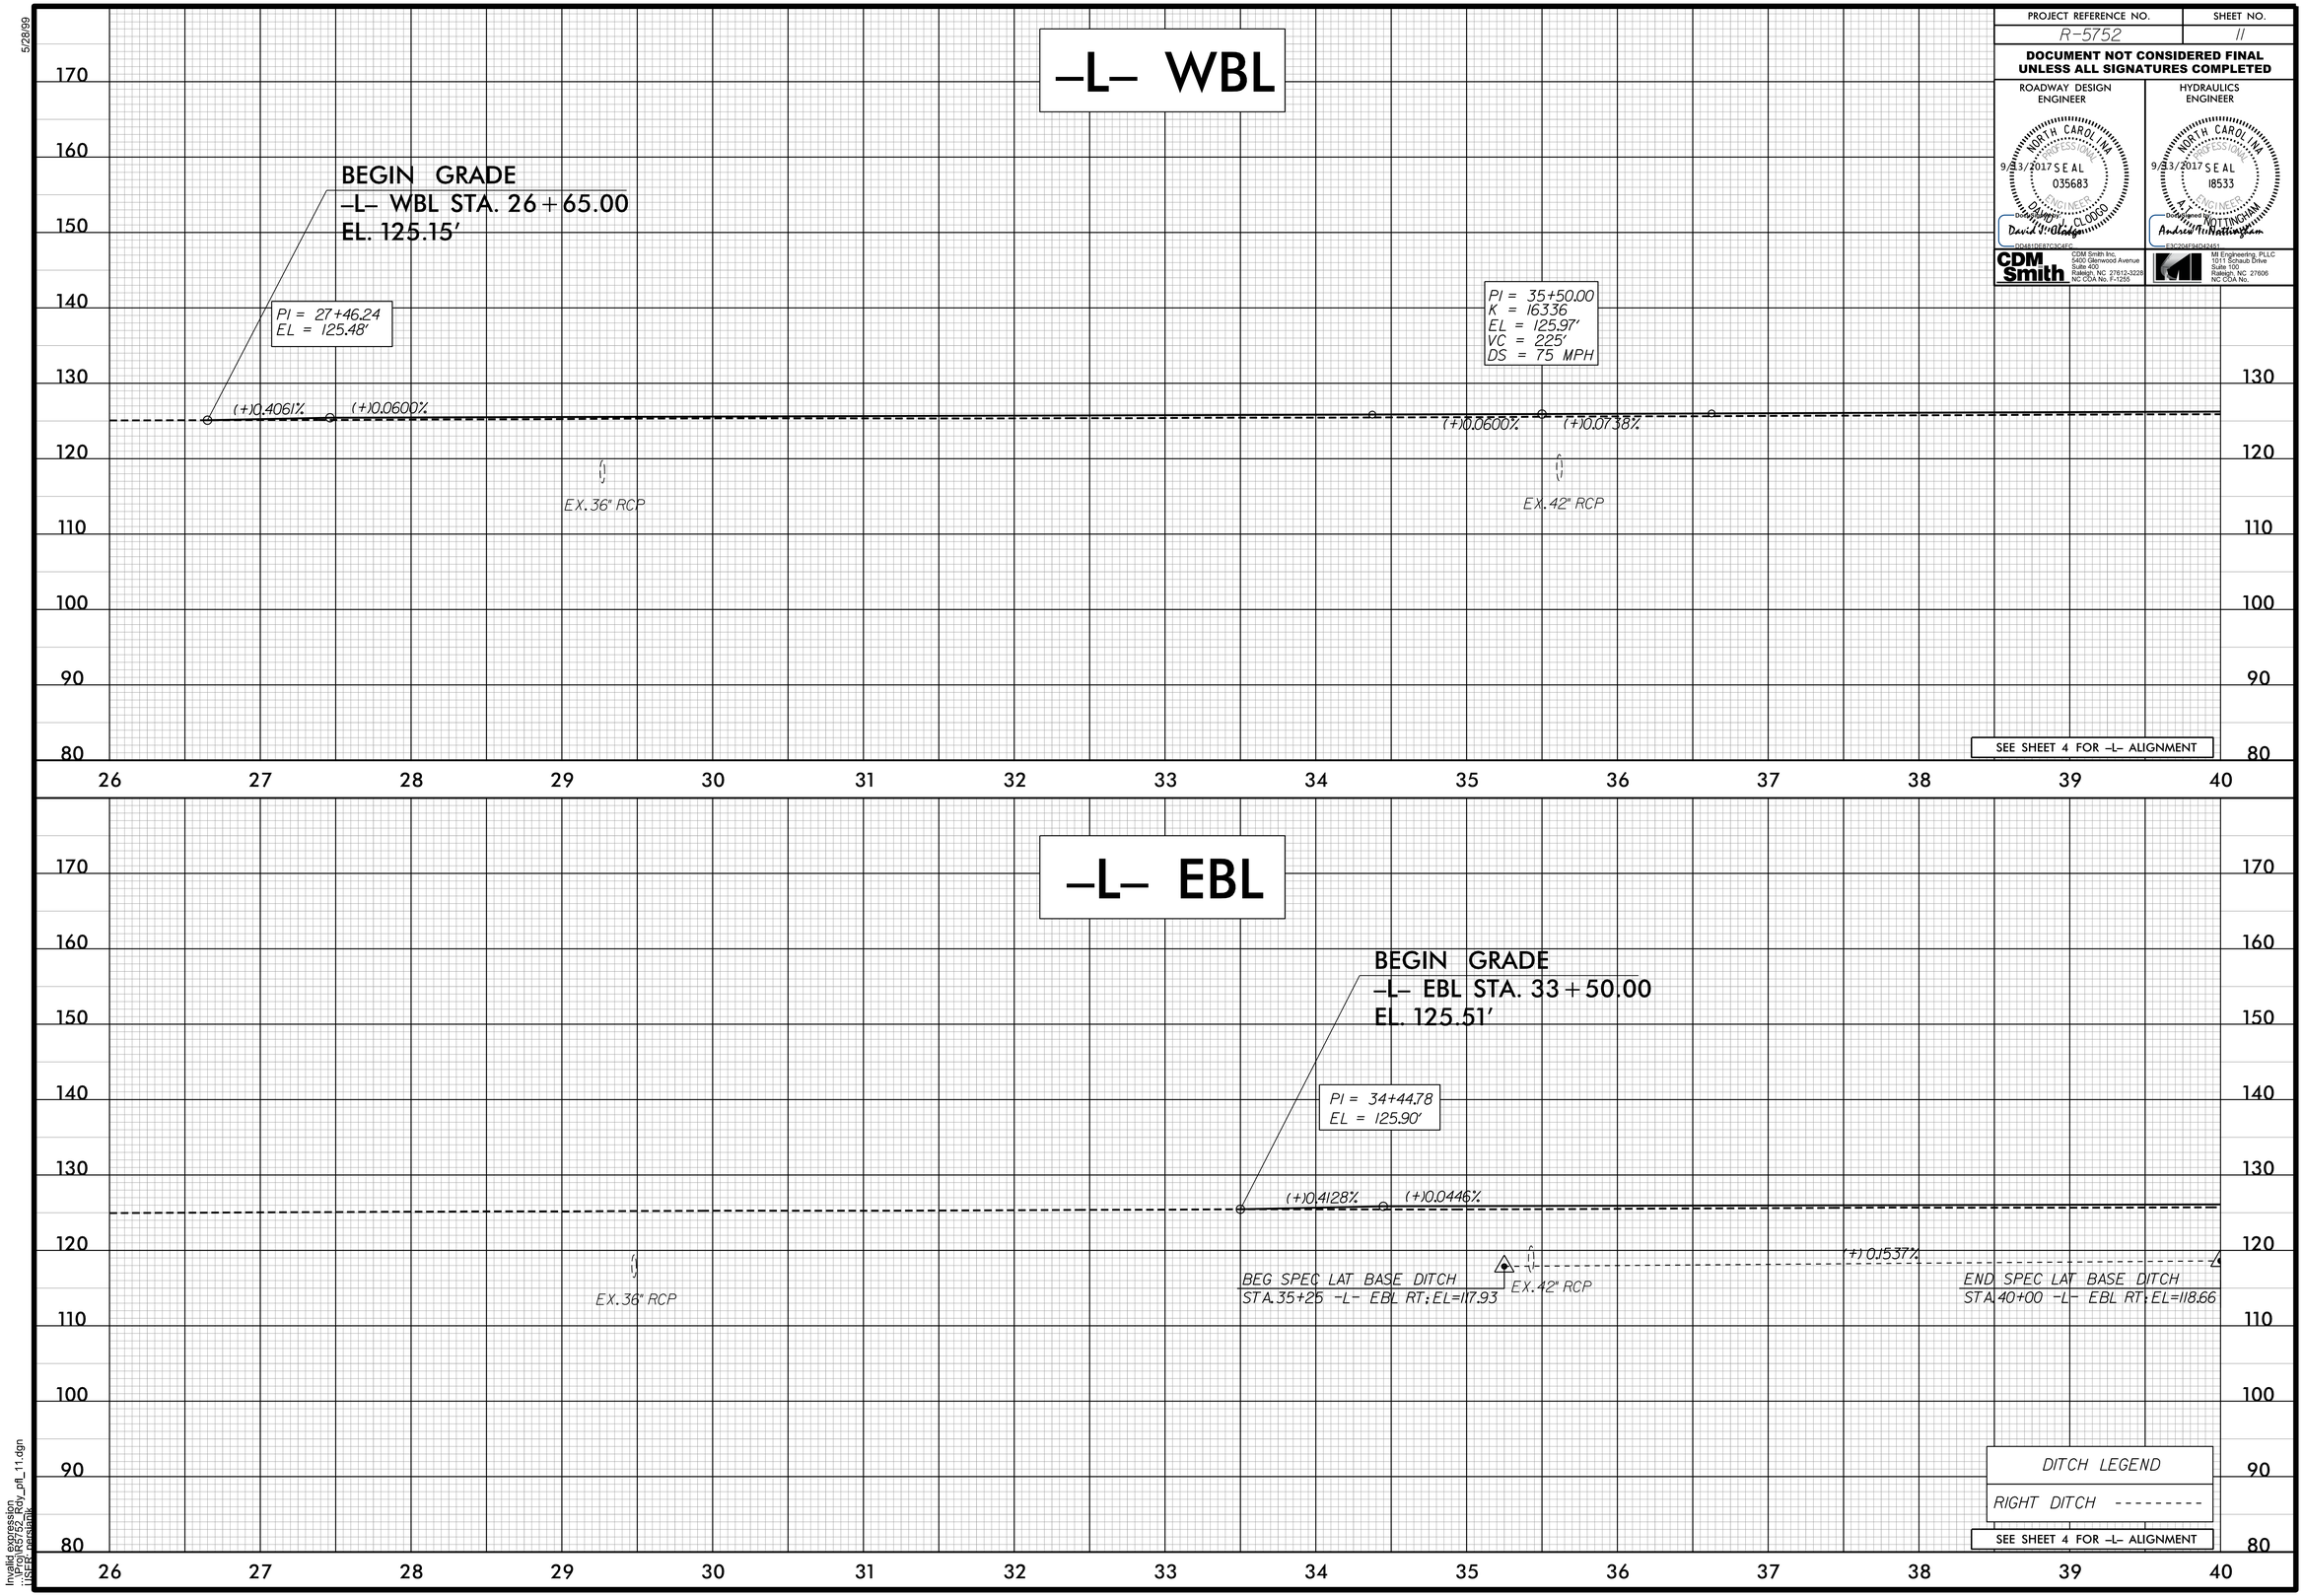

Invalid expression
(Proj) R5752_Rdy_plt_11.dgn
(Sht) 11 - profile