PROJECT REFERENCE NO.	SHEET NO.
R-5752	EC-15/CONST.08
R/W SHEET NO.	
ROADWAY DESIGN ENGINEER	HYDRAULICS ENGINEER

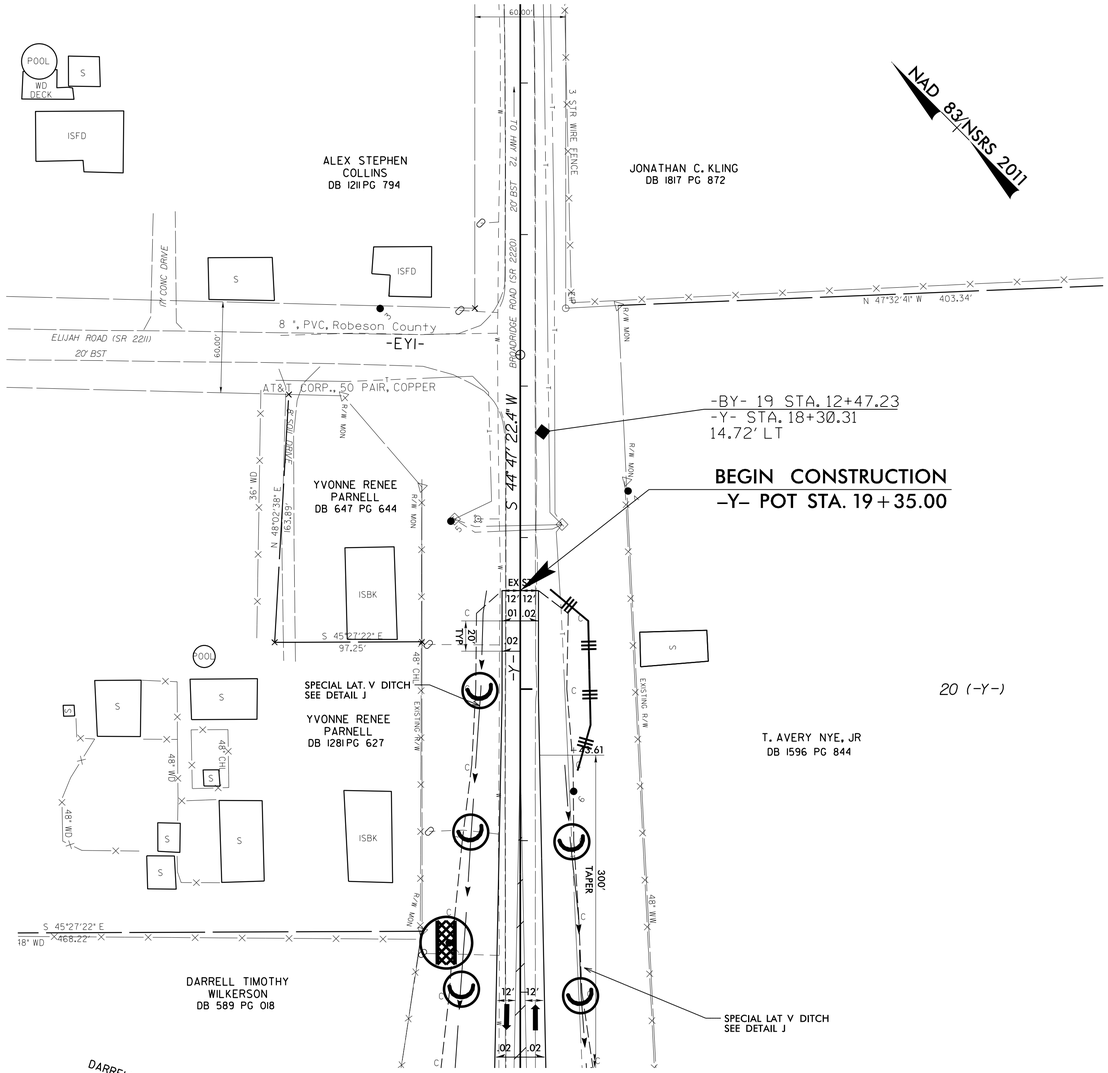

FINAL GRADE PLAN

50' 0' 50' 100'
ENGLISH

NOTES: ANY DEVIATION FROM OPTIONS GIVEN WILL REQUIRE PRIOR APPROVAL BY ENGINEER.

ADDITIONAL EROSION CONTROL DEVICES MAY NEED TO BE INSTALLED AS DIRECTED BY THE ENGINEER.

NOTE: UTILIZE TEMPORARY SEDIMENT BASIN OR SPECIAL STILLING BASIN(S) AS STILLING BASIN WHERE APPLICABLE.

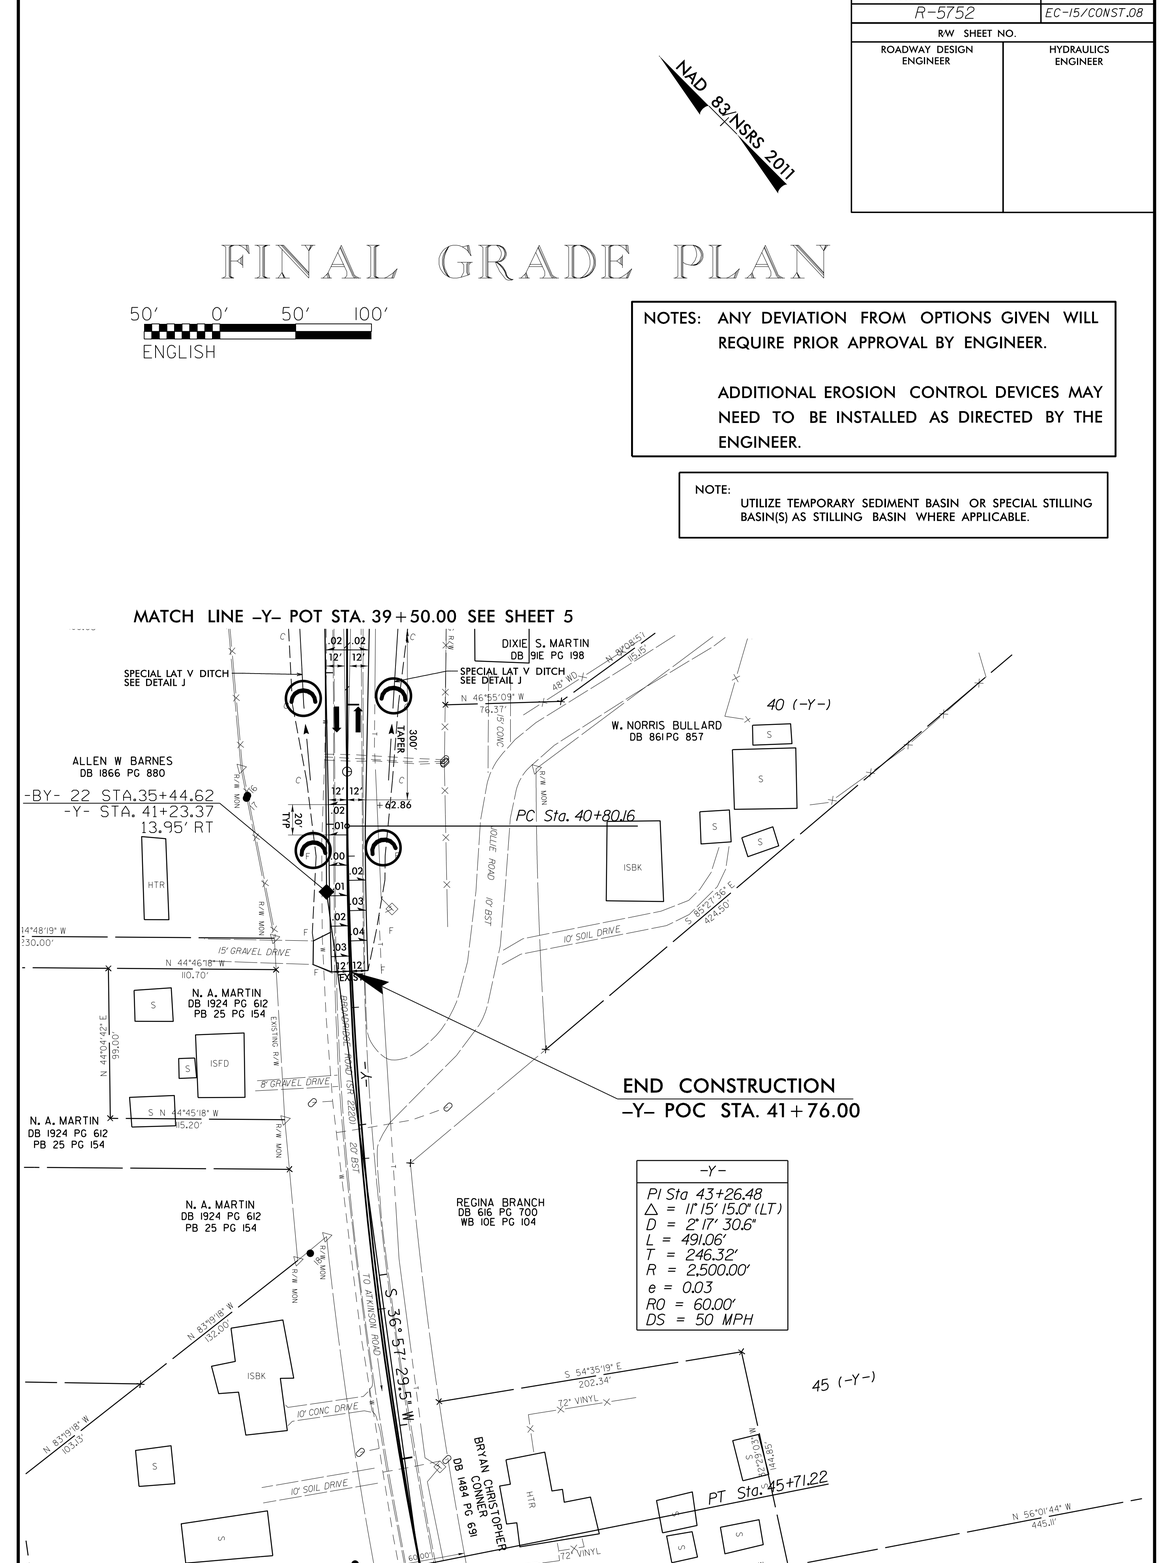

-Y-
PI Sta 43+26.48
Δ = 11° 15' 15.0" (LT)
D = 2° 17' 30.6"
L = 491.06'
T = 246.32'
R = 2,500.00'
e = 0.03
RO = 60.00'
DS = 50 MPH

FINAL GRADE PLAN

50' 0' 50' 100'
ENGLISH

NOTES: ANY DEVIATION FROM OPTIONS GIVEN WILL REQUIRE PRIOR APPROVAL BY ENGINEER.

ADDITIONAL EROSION CONTROL DEVICES MAY NEED TO BE INSTALLED AS DIRECTED BY THE ENGINEER.

NOTE: UTILIZE TEMPORARY SEDIMENT BASIN OR SPECIAL STILLING BASIN(S) AS STILLING BASIN WHERE APPLICABLE.

REVISIONS

8/17/99