PROJECT REFERENCE NO.	SHEET NO.
R-5752	UO-4

UTILITIES BY OTHERS

NOTE:
ALL UTILITY WORK SHOWN ON THIS SHEET WILL BE DONE BY OTHERS. NO PAYMENT WILL BE MADE TO THE CONTRACTOR FOR UTILITY WORK SHOWN ON THIS SHEET.

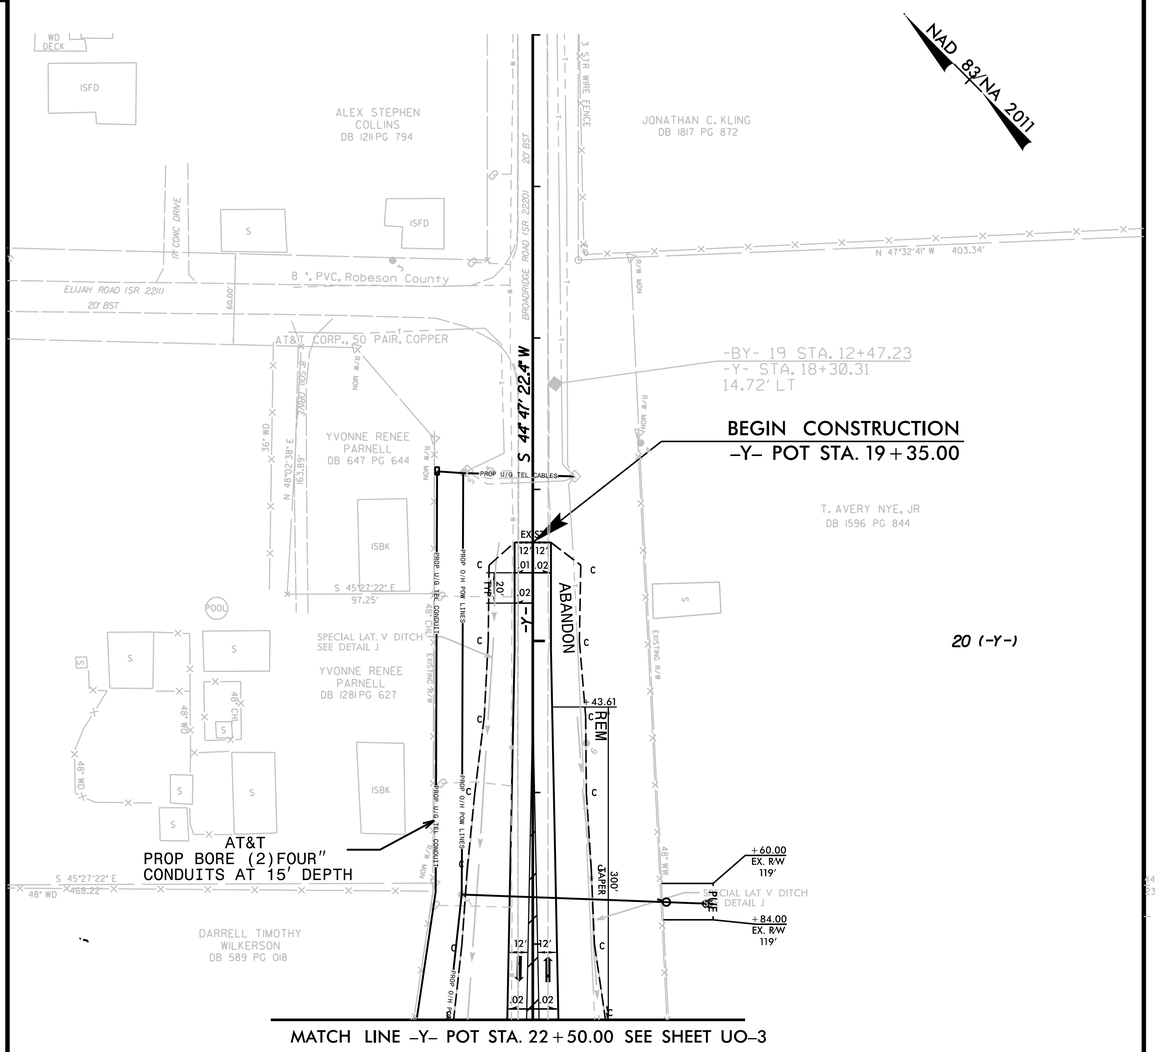

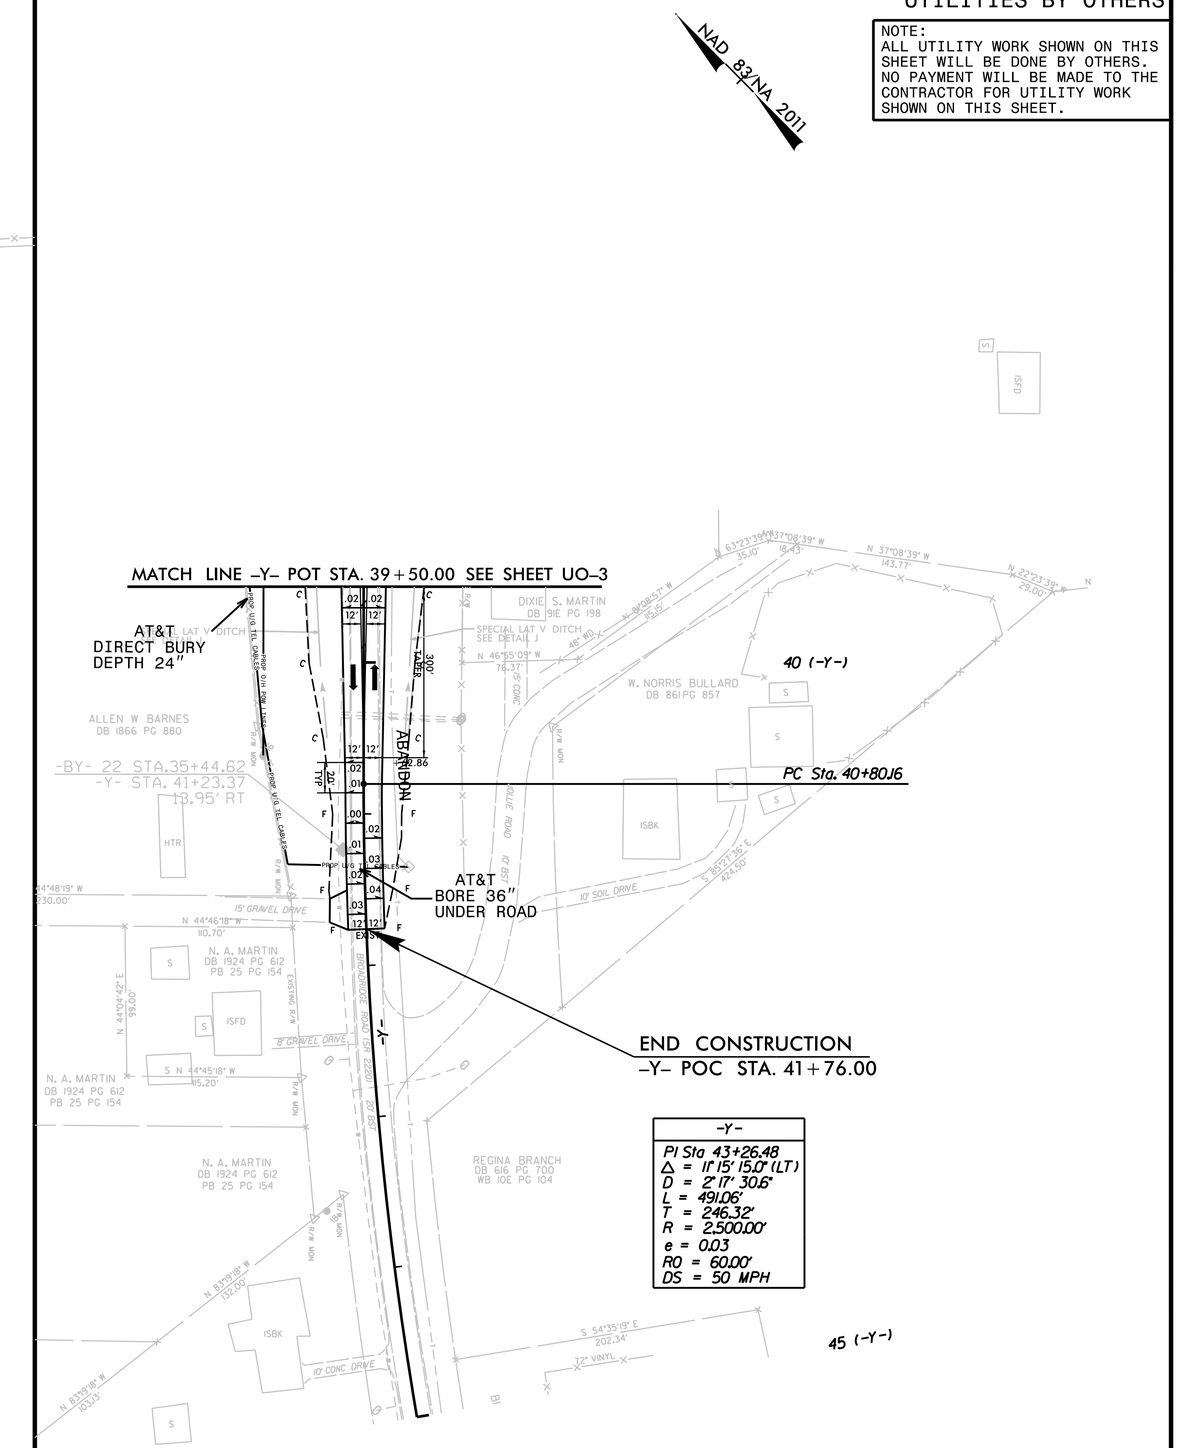

-Y-
PI Sta 43+26.48
Δ = 11° 15' 15.0" (LT)
D = 2° 17' 30.6"
L = 491.06'
T = 246.32'
R = 2,500.00'
e = 0.03
RO = 60.00'
DS = 50 MPH

REVISIONS

8/17/99