DocuSign Envelope ID: B03D2618-F462-4206-8A75-409D28D968FB

F.A. PROJ. NO. HSIP-0074(170)

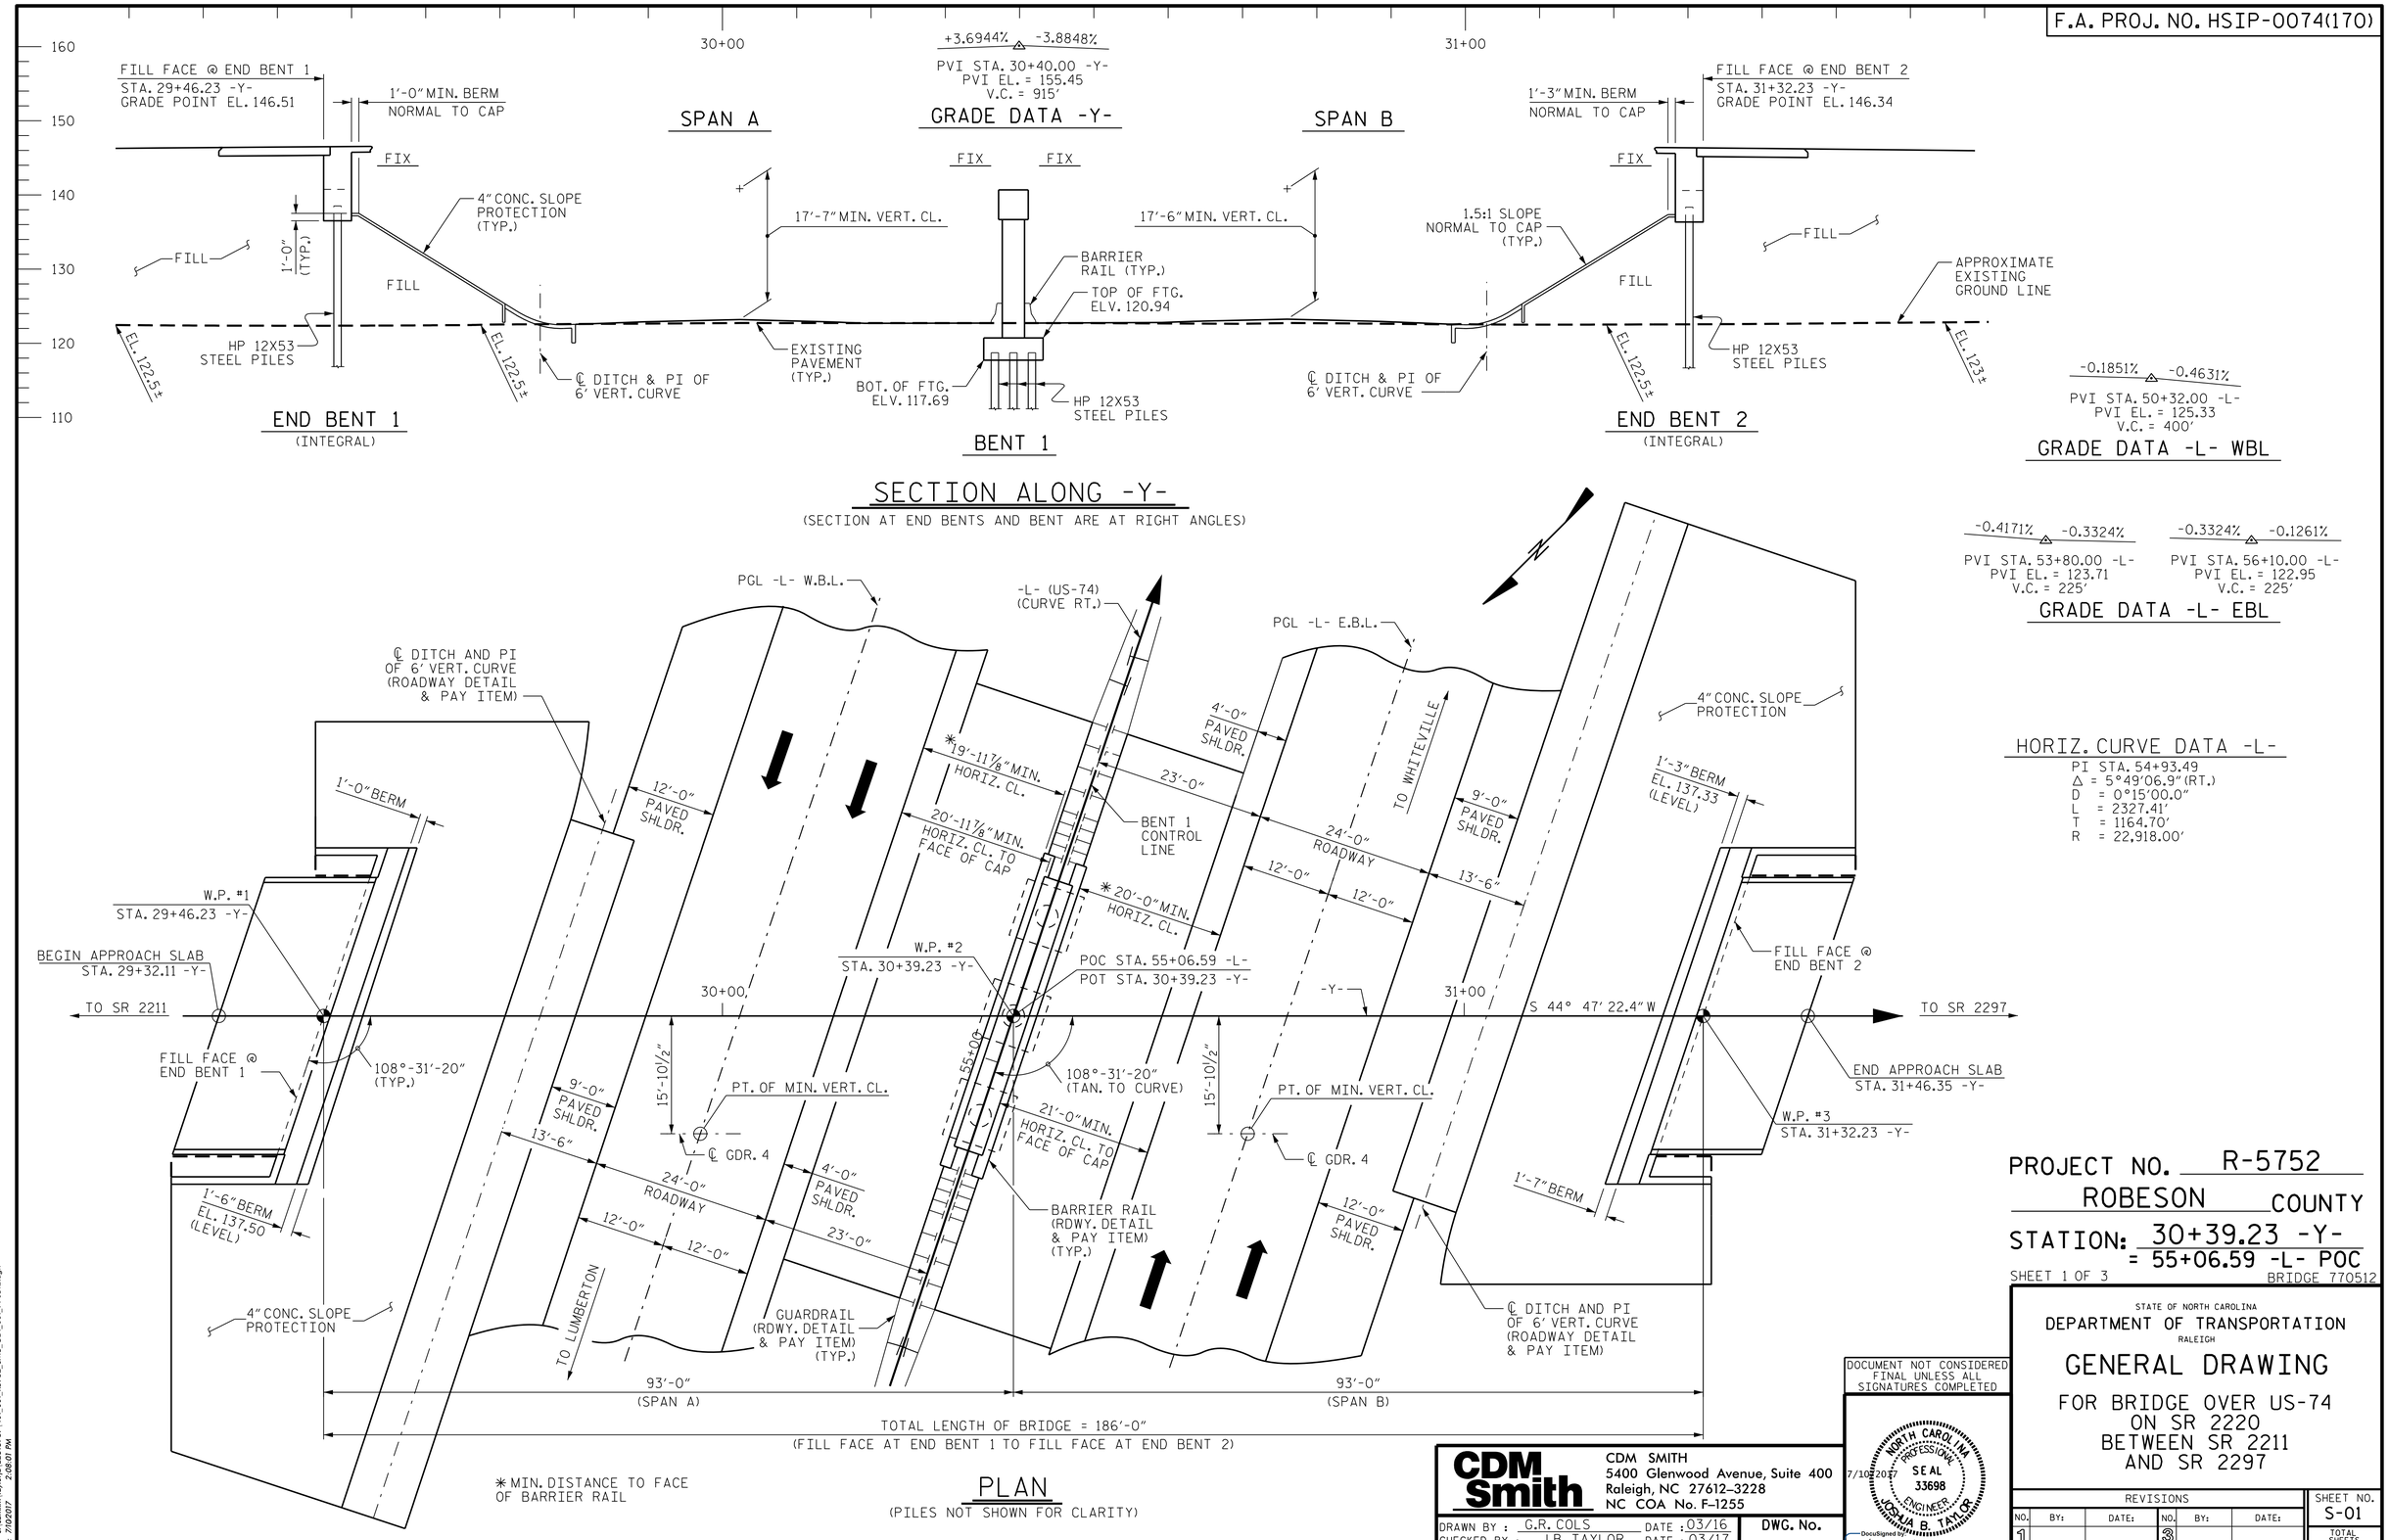

PROJECT NO. R-5752
ROBESON COUNTY
STATION: 30+39.23 -Y-
= 55+06.59 -L- POC

SHEET 1 OF 3

BRIDGE 770512

STATE OF NORTH CAROLINA
DEPARTMENT OF TRANSPORTATION
RALEIGH

GENERAL DRAWING

FOR BRIDGE OVER US-74
ON SR 2220
BETWEEN SR 2211
AND SR 2297

DOCUMENT NOT CONSIDERED FINAL UNLESS ALL SIGNATURES COMPLETED

NORTH CAROLINA PROFESSIONAL SEAL 33698 ENGINEER JOSHUA B. TAYLOR
7/10/2017
DocuSigned by: Joshua B. Taylor

CDM Smith
CDM SMITH
5400 Glenwood Avenue, Suite 400
Raleigh, NC 27612-3228
NC COA No. F-1255

DRAWN BY : C.R. COLS DATE : 03/16
CHECKED BY : J.B. TAYLOR DATE : 03/17
DESIGN ENGINEER : J.B. TAYLOR DATE : 03/17

DWG. No.

REVISIONS								SHEET NO.
NO.	BY:	DATE:	NO.	BY:	DATE:			S-01
1			3					TOTAL SHEETS
2			4					24

FILE: c:\cdmsmi\layloj\d2313787\401_001_R5752_SMU_GDI_001_770512.dgn
DATE: 7/10/2017 2:08:01 PM