DocuSign Envelope ID: 21E4535A-E6DE-4A37-A135-0255E02B4F5F

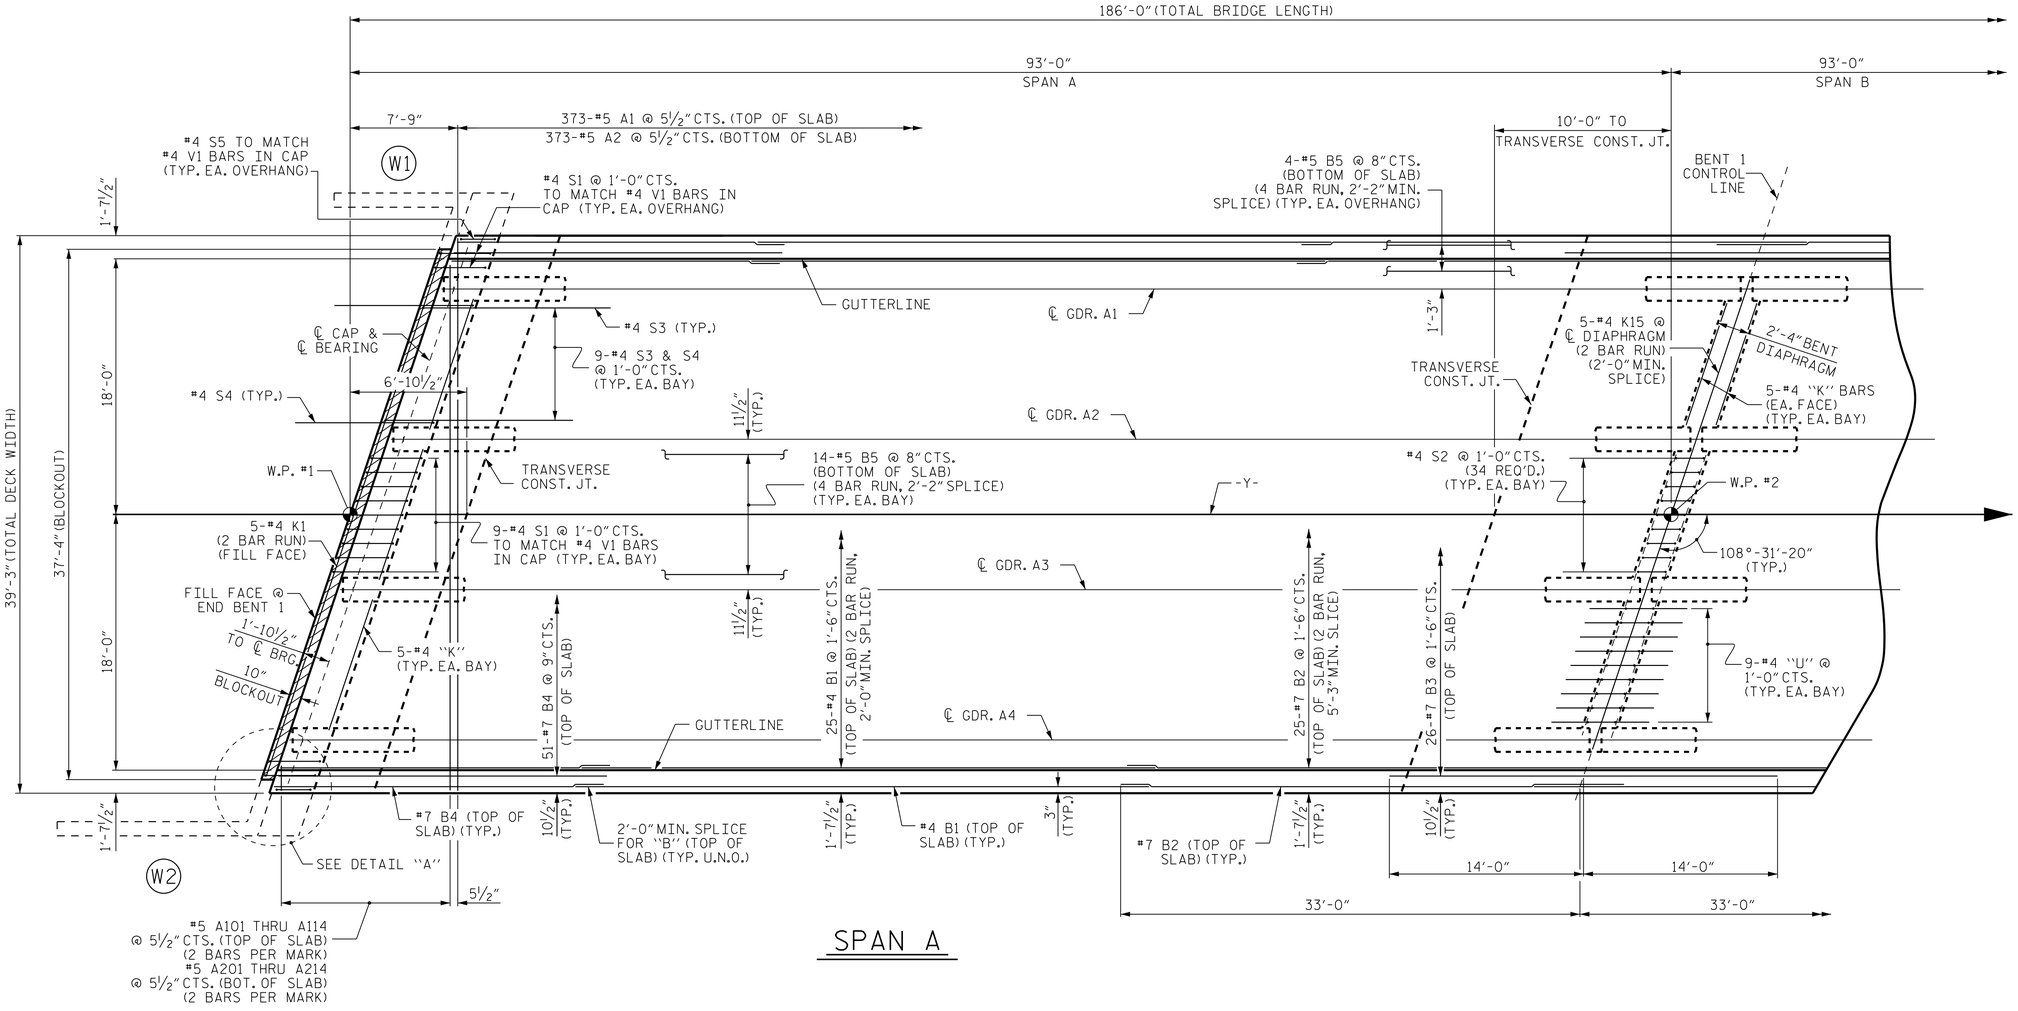

SPAN A

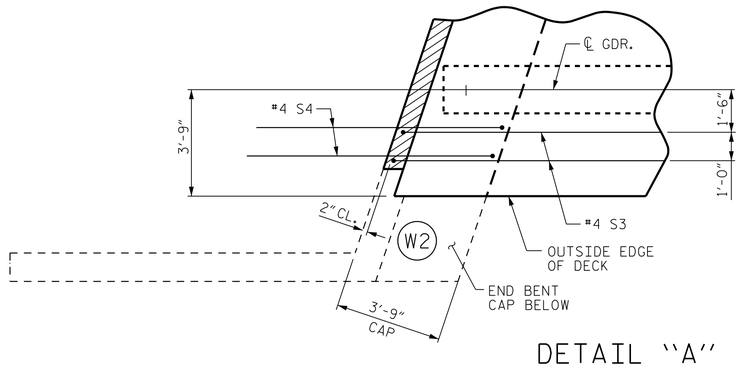

DETAIL "A"

#4 S1 & S5 NOT SHOWN FOR CLARITY.

PROJECT NO. R-5752

ROBESON COUNTY

STATION: 30+39.23 -Y-

SHEET 1 OF 2

STATE OF NORTH CAROLINA
DEPARTMENT OF TRANSPORTATION
RALEIGH

SUPERSTRUCTURE

PLAN OF SPANS
SPAN A

DOCUMENT NOT CONSIDERED FINAL UNLESS ALL SIGNATURES COMPLETED

NORTH CAROLINA PROFESSIONAL SEAL 33698 ENGINEER JOSHUA B TAYLOR
3/30/2017
DocuSigned by: Joshua B. Taylor

CDM Smith
CDM SMITH
5400 Glenwood Avenue, Suite 400
Raleigh, NC 27612-3228
NC COA No. F-1255

DRAWN BY : A.L. STROUD DATE : 03/17
CHECKED BY : J.B. TAYLOR DATE : 03/17
DESIGN ENGINEER : J.B. TAYLOR DATE : 03/17

DWG. No.

REVISIONS						SHEET NO.
NO.	BY:	DATE:	NO.	BY:	DATE:	S-07
1			3			TOTAL SHEETS
2			4			24

FILE: c:\dmxm\laugh\d2313787\401_013_R5752_SMU_51_007_770512.dgn
DATE: 8/29/2017 8:59:10 AM