PROJECT REFERENCE NO.	SHEET NO.
2018CPT.05.06.10921.1, etc.	2

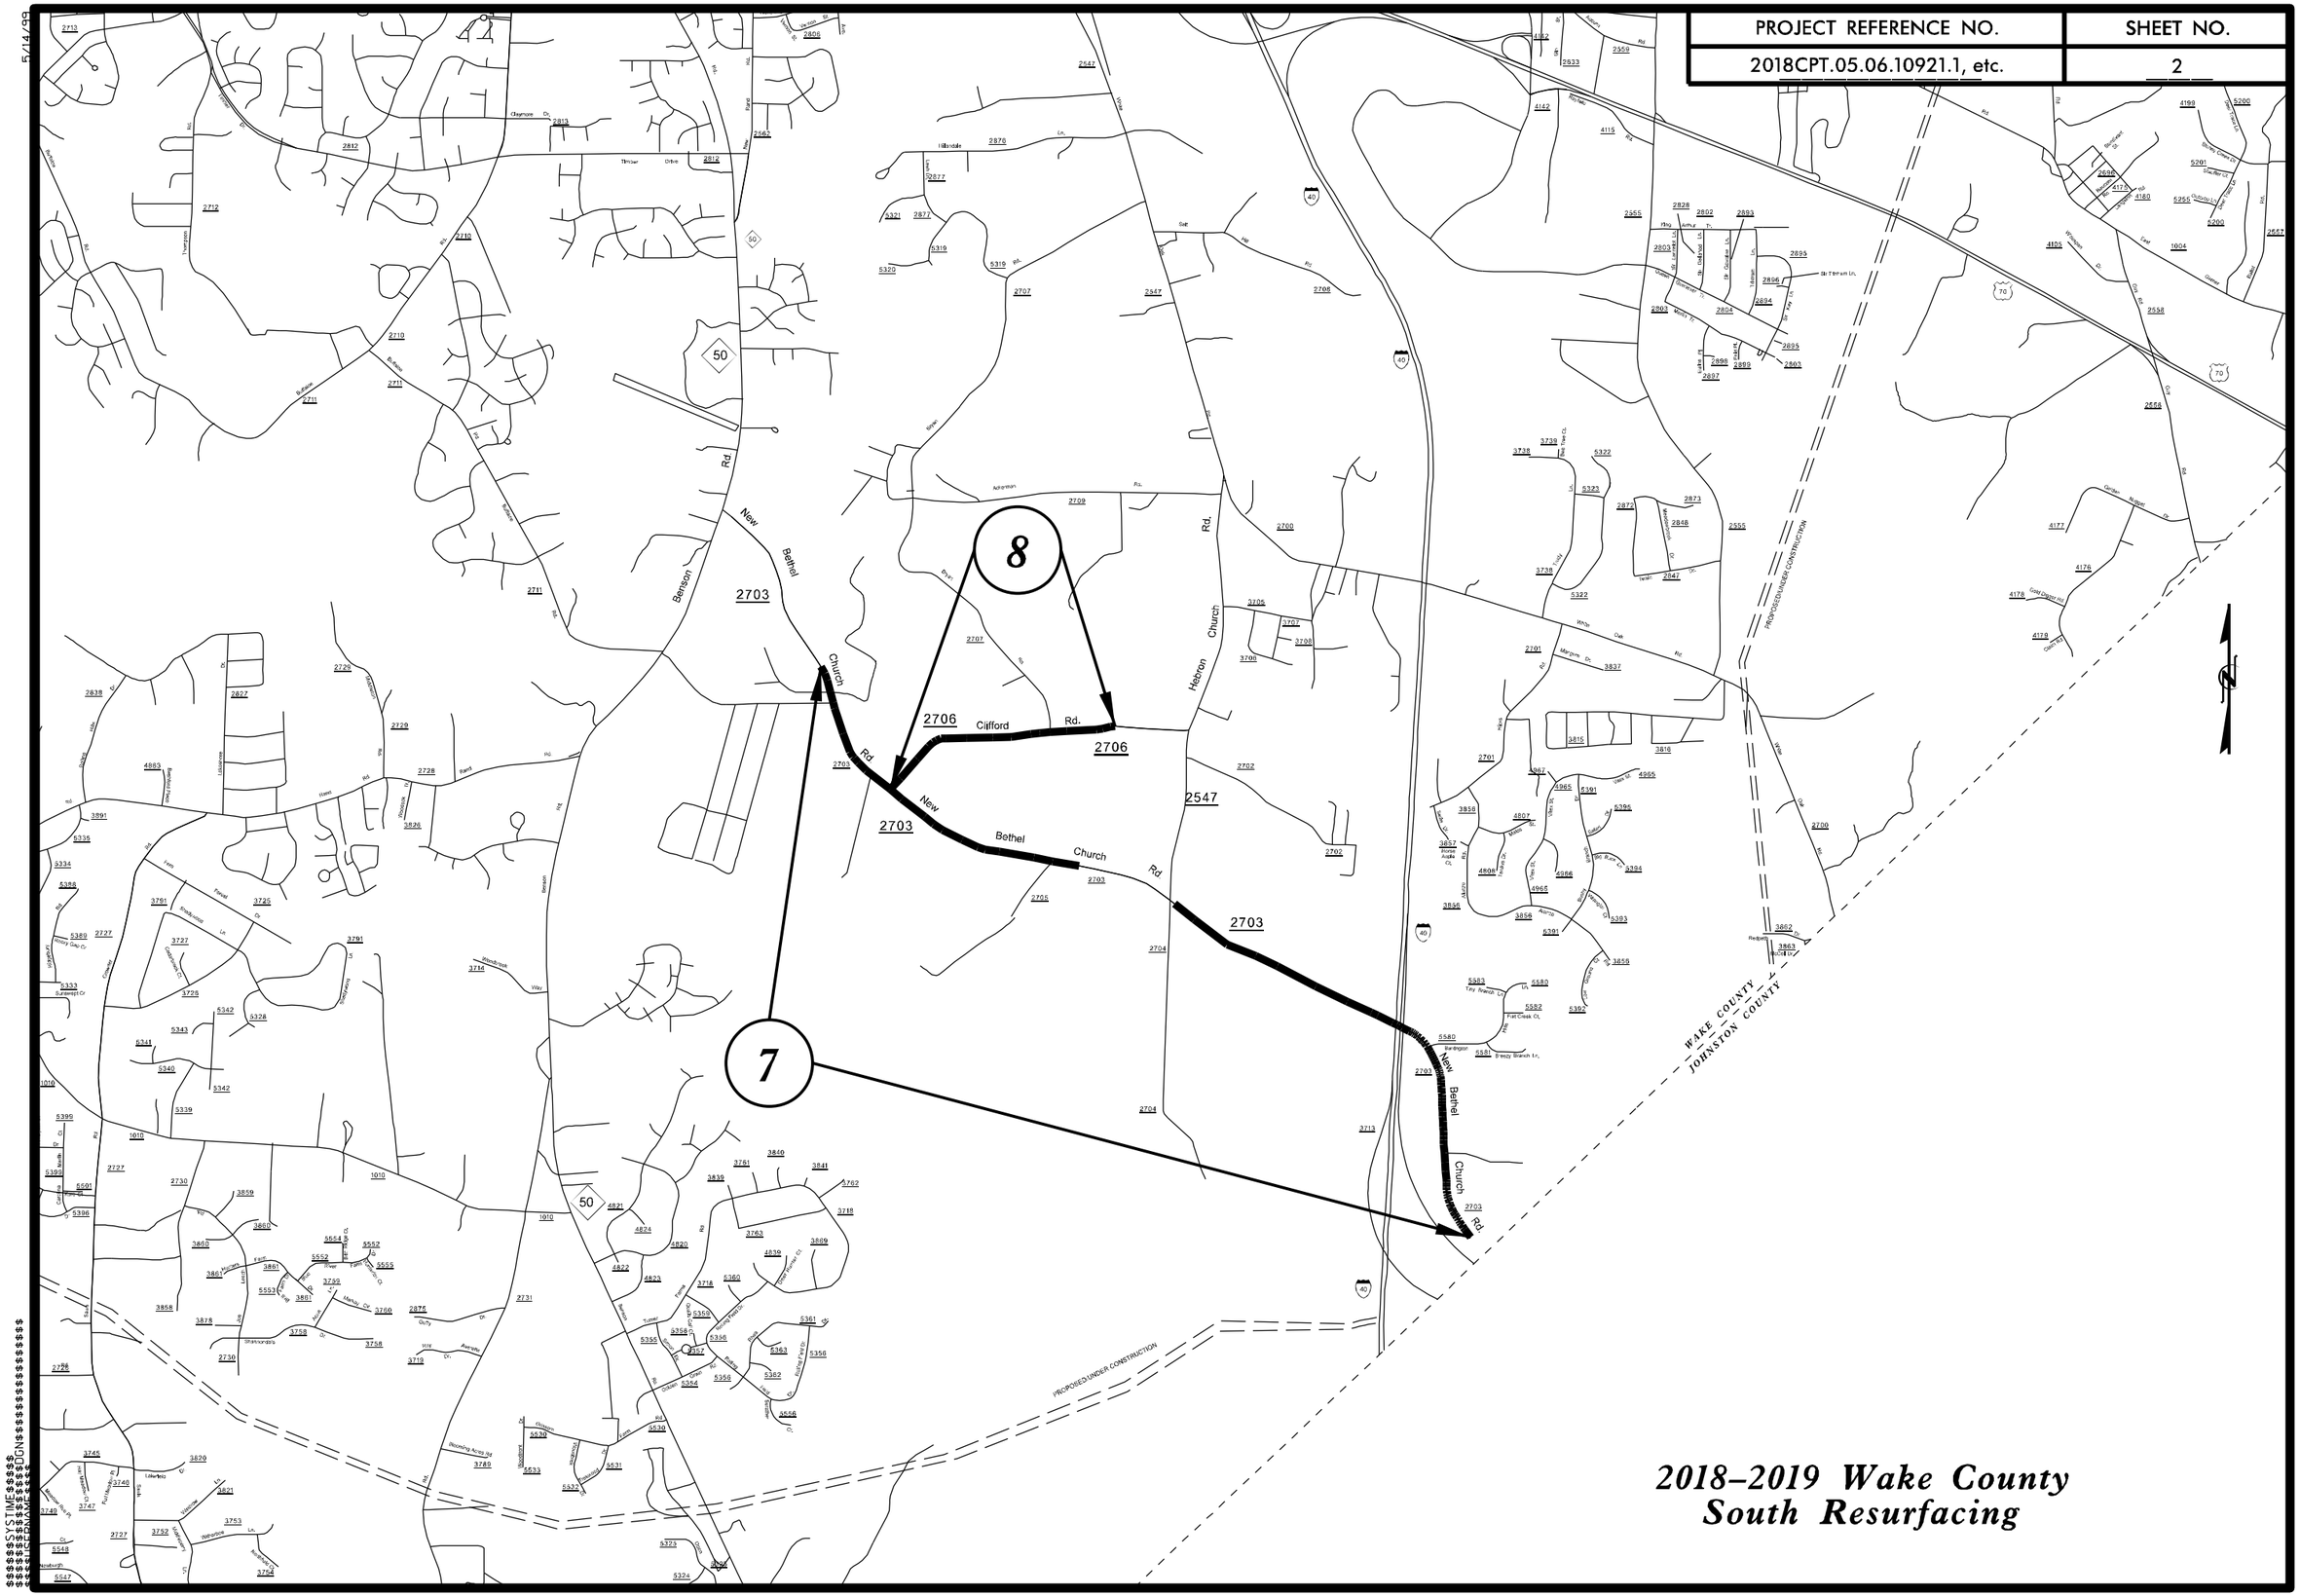

2018–2019 Wake County South Resurfacing