DocuSign Envelope ID: 231D5A51-53EE-4A07-9043-FE47665FE257

5/14/99

30′ 0′ 30′ 60′

15′ BAR SCALE

PROJECT REFERENCE NO.	SHEET NO.
U-2579C	2B-4
R/W SHEET NO.	

ROADWAY DESIGN ENGINEER

NORTH CAROLINA PROFESSIONAL SEAL 040418 ENGINEER JARED M. BOND

Digitally signed by Jared M. Bond
DN: cn=Jared M. Bond, o=RS&H, ou=RALEIGH, email=jared.bond@rsandh.com, c=US
Date: 2017.07.03 16:35:35 -04'00'

DOCUMENT NOT CONSIDERED FINAL UNLESS ALL SIGNATURES COMPLETED

RS&H

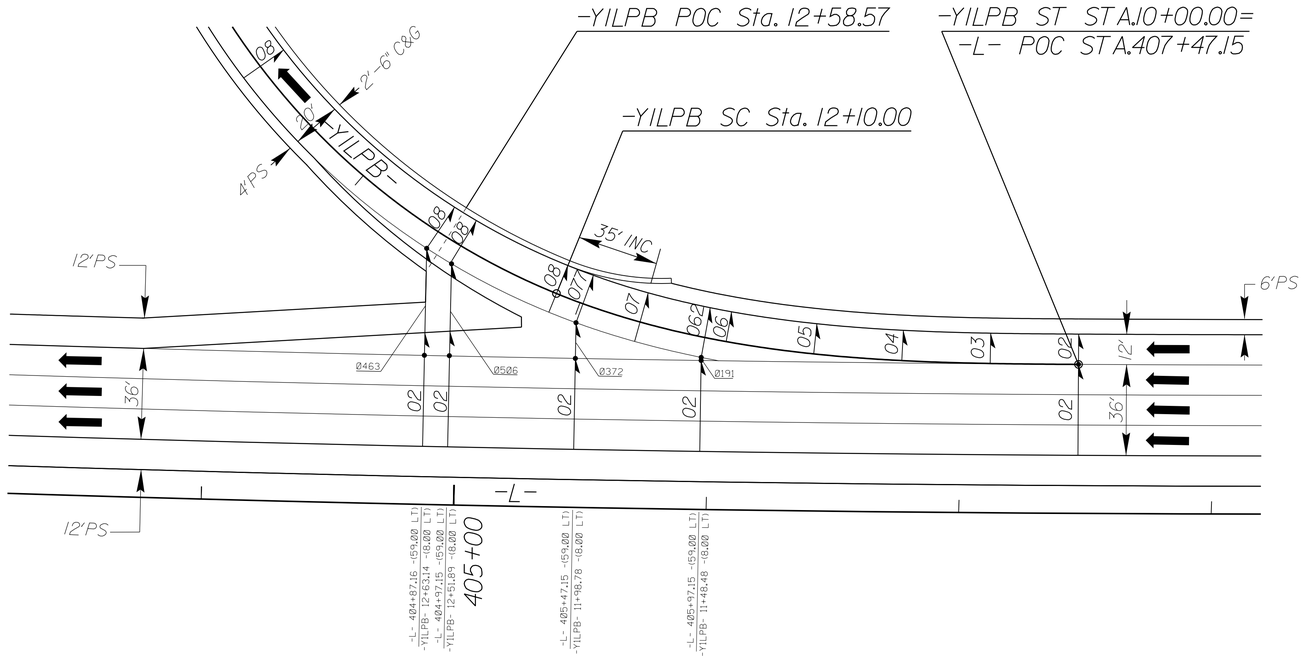

-YILPB- & -L- GORE DETAIL

(SEE PLAN SHEET 6 FOR PLAN VIEW)

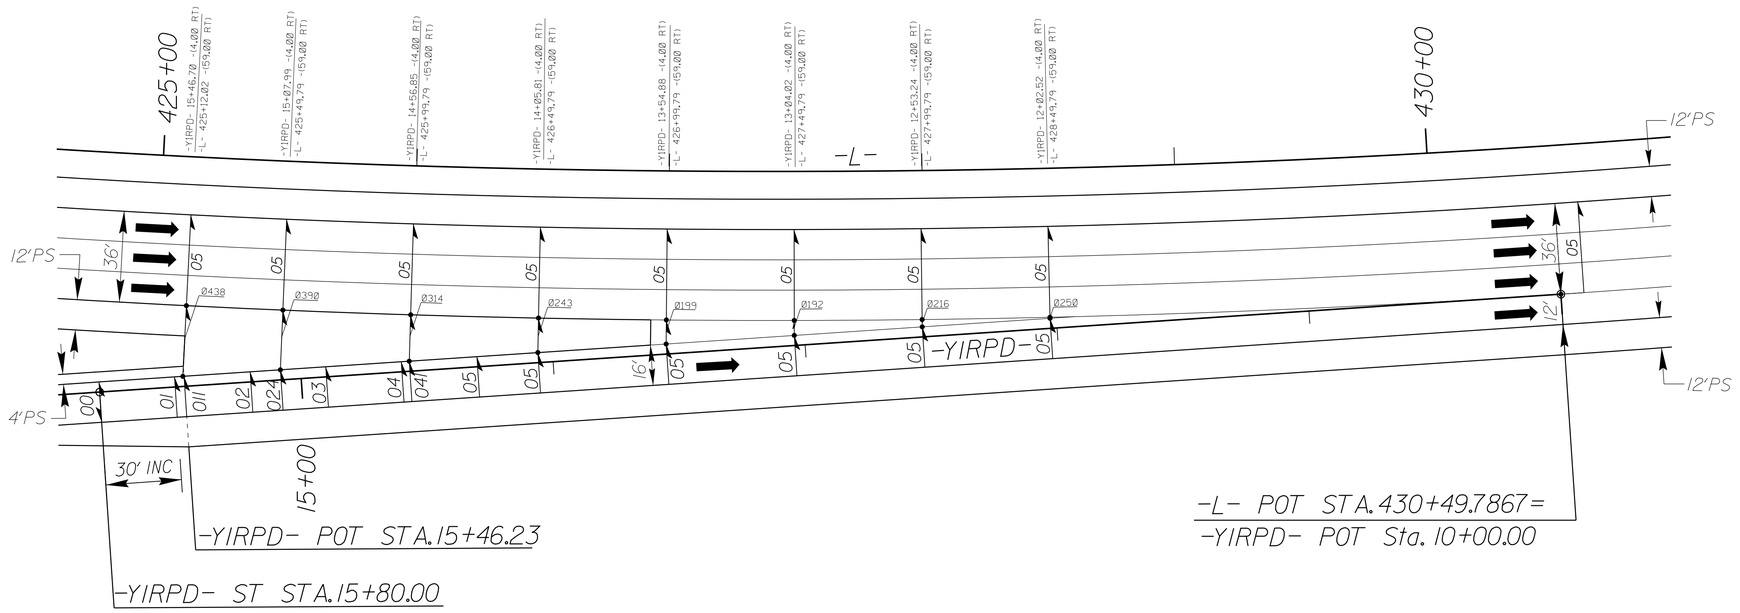

-YIRPD- & -L- GORE DETAIL

(SEE PLAN SHEET 7 FOR PLAN VIEW)

03-JUL-2017 16:35
e:\Roadway\Projects\U-2579C\Ready-gore_details_2B-3_2B-4.dgn
$$$$USERNAME$$$$