DocuSign Envelope ID: 231D5A51-53EE-4A07-9043-FE47665FE257

5/28/99

PROJECT REFERENCE NO.	SHEET NO.
U-2579C	30

ROADWAY DESIGN ENGINEER

NORTH CAROLINA PROFESSIONAL SEAL 040418 ENGINEER JARED M. BOND

Docusigned by: Jared M. Bond 1/26/2021 1:15:15 PM EST 1D9D4514BC5254F7...

HYDRAULICS ENGINEER

NORTH CAROLINA PROFESSIONAL SEAL 026997 ENGINEER JONAH G. DAVIS

Docusigned by: Jonah G. Davis 1/26/2021 1:28:13 PM EST 1D9DADBC1495C8...

DOCUMENT NOT CONSIDERED FINAL UNLESS ALL SIGNATURES COMPLETED

RS&H SUNGATE DESIGN GROUP, P.A.

-Y1DET-

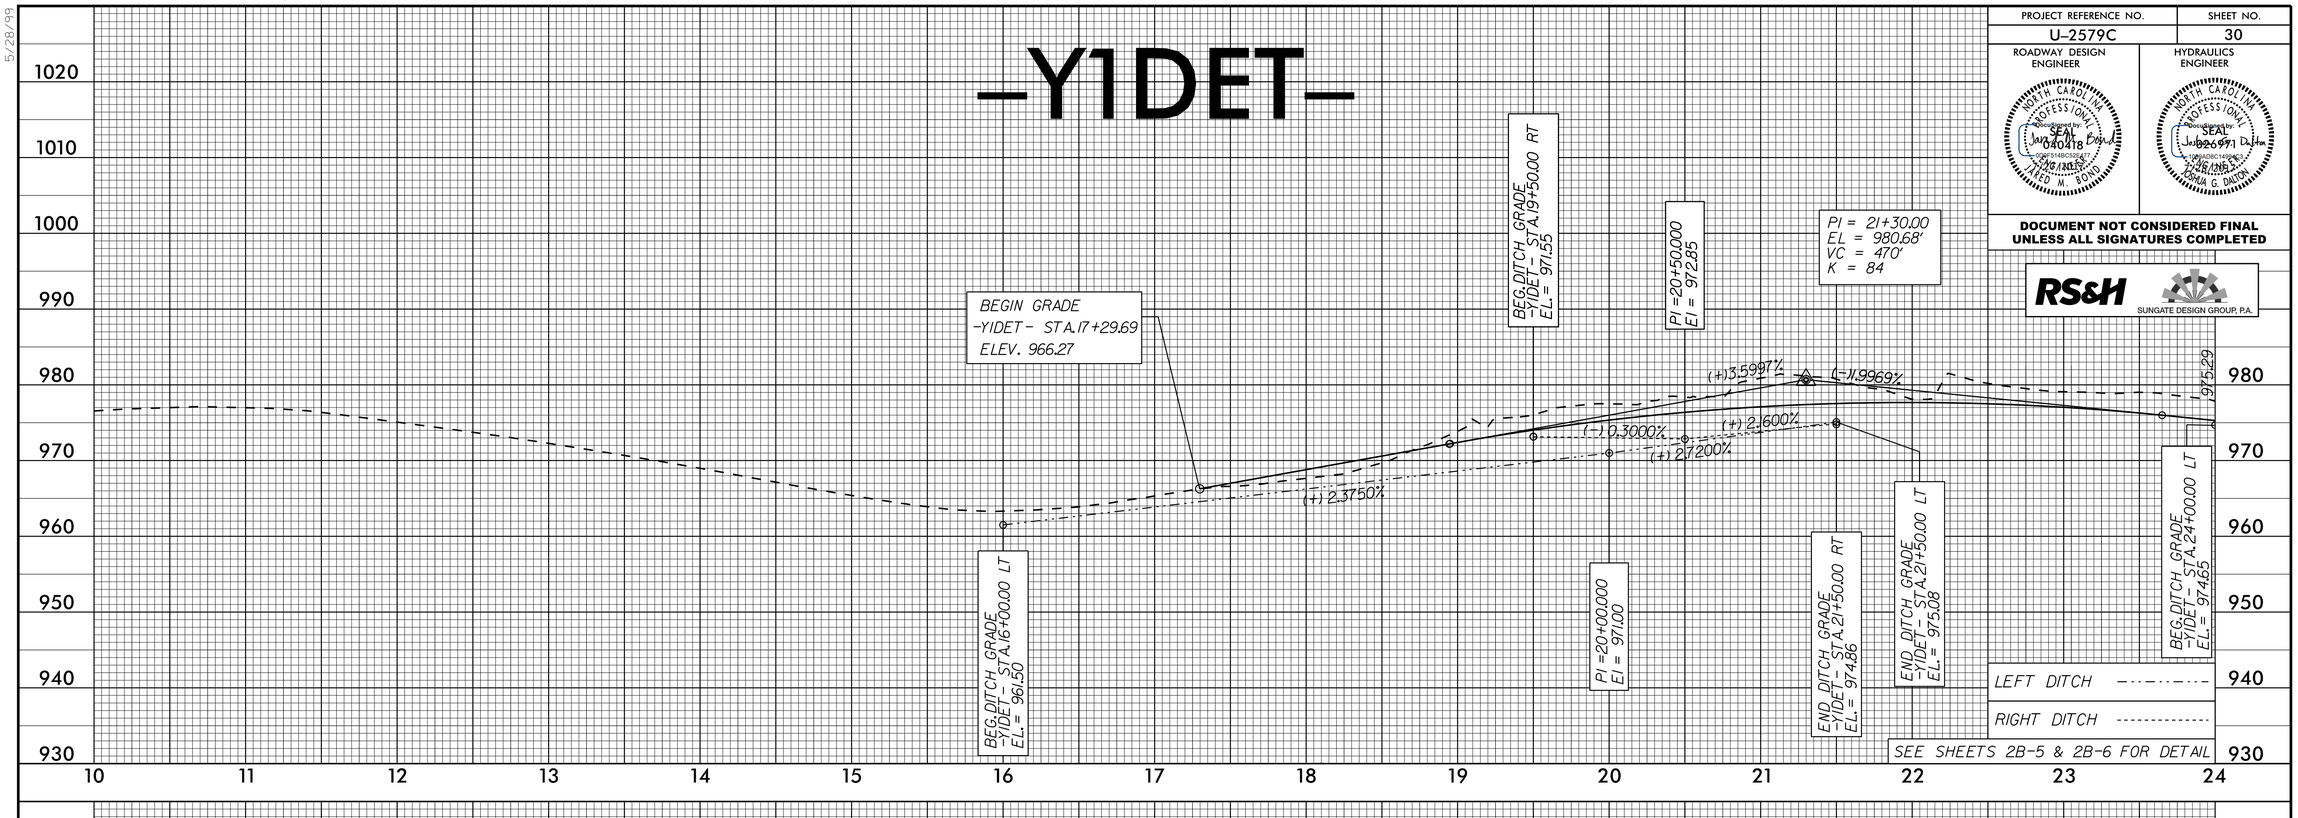

-Y1DET-

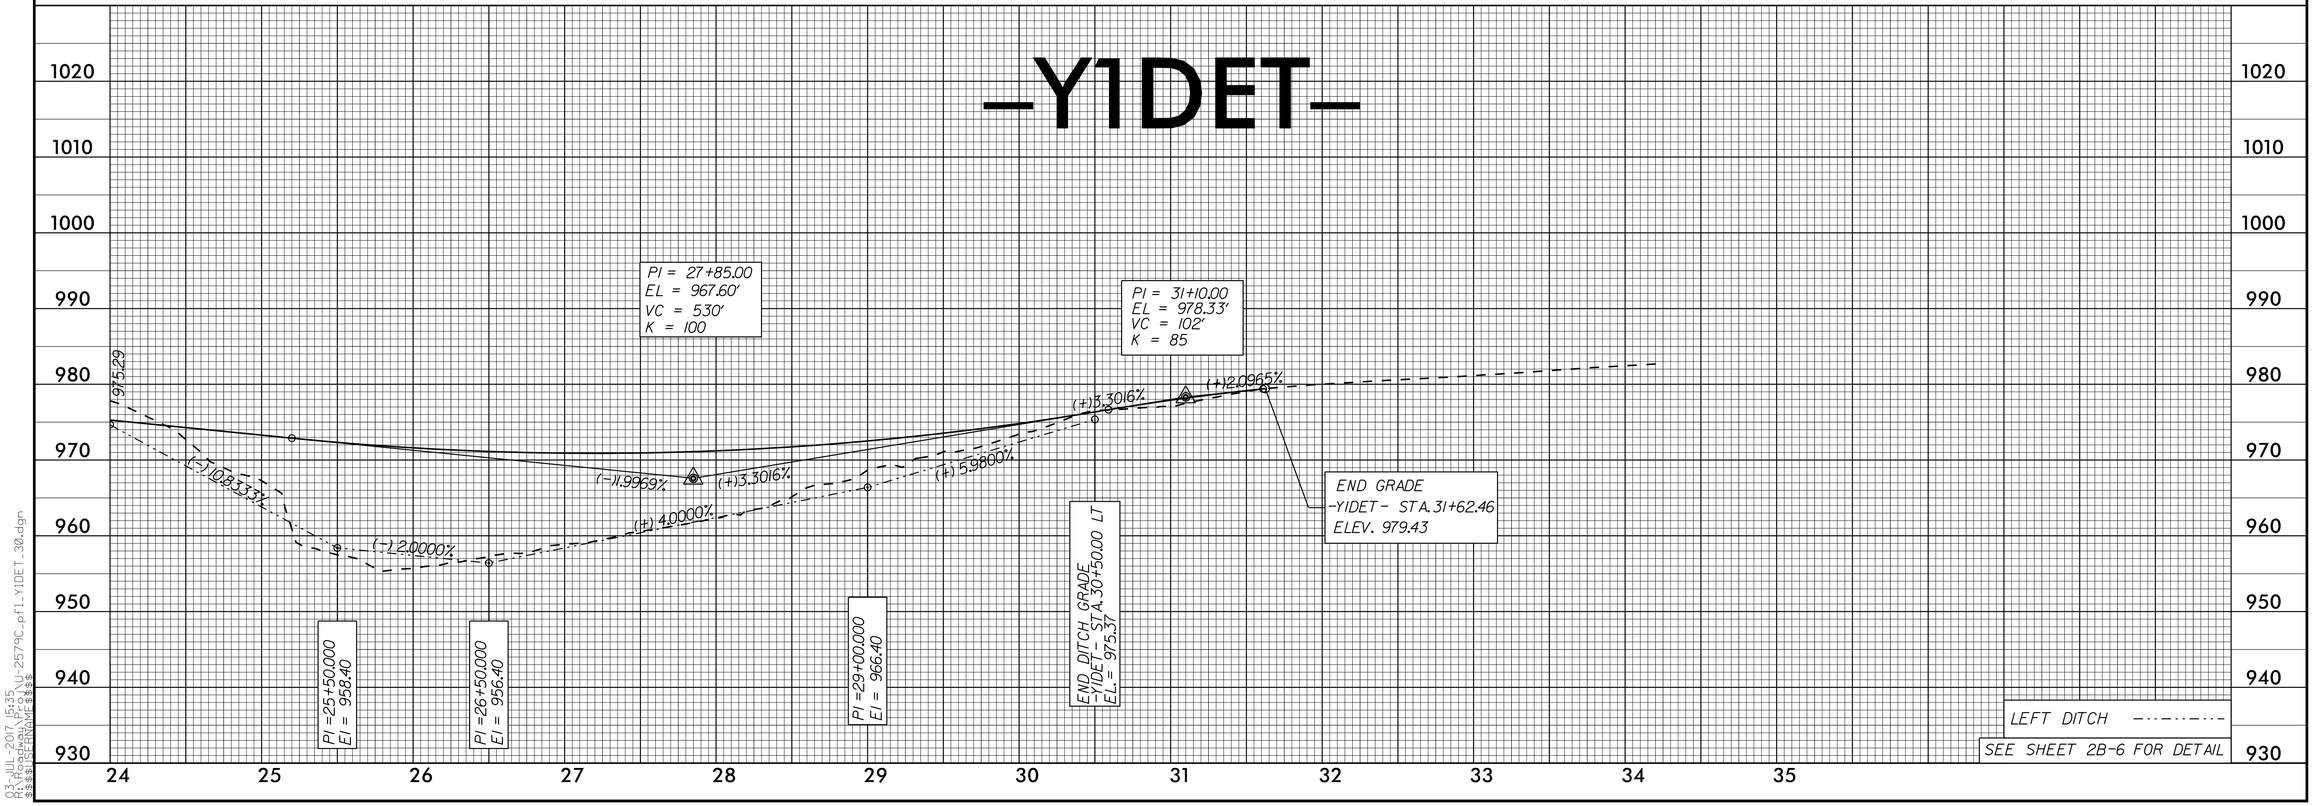

03-JUL-2017 15:35
R:\Roadway\Proj\U-2579C_pfl_Y1DET_30.dgn
$$$$USERNAME$$$$