PROJECT REFERENCE NO.	SHEET NO.
U-2579C	EC-09/CONST.09
R/W SHEET NO.	
ROADWAY DESIGN ENGINEER	HYDRAULICS ENGINEER

DOCUMENT NOT CONSIDERED FINAL UNLESS ALL SIGNATURES COMPLETED

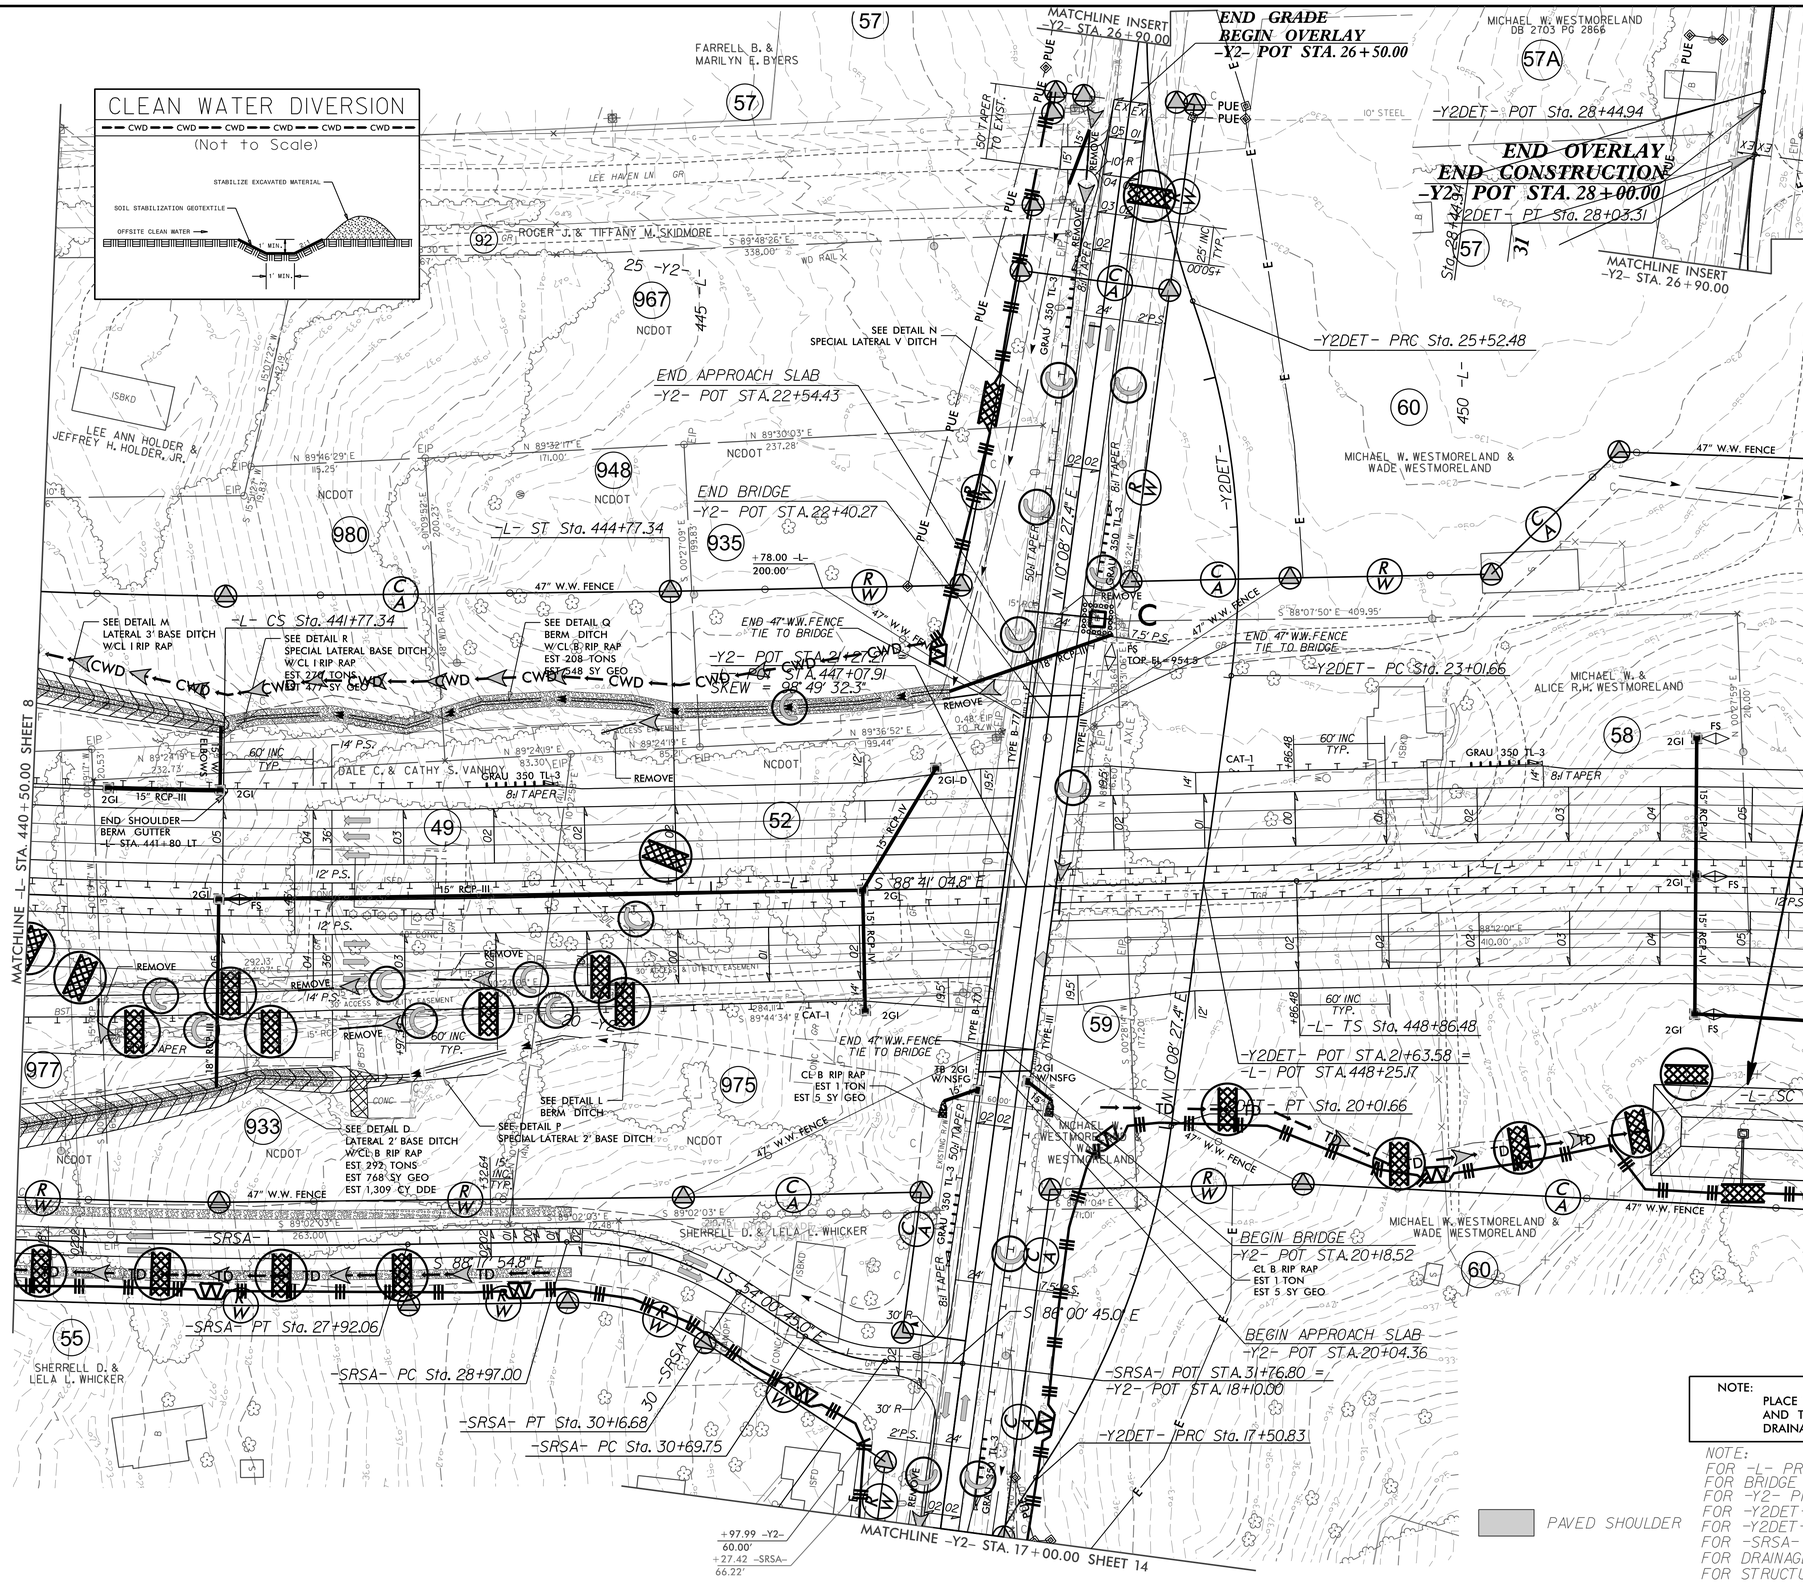

CLEARING AND GRUBBING EROSION CONTROL FOR CONSTRUCTION SHEET 09

NOTE:
PLACE TEMPORARY ROCK SEDIMENT DAMS TYPE – B AND TEMPORARY ROCK SILT CHECKS TYPE – A AT DRAINAGE OUTLETS.

NOTE:
FOR -L- PROFILE, SEE SHEET 18 & 19
FOR BRIDGE SKETCH, SEE SHEET 2B-1
FOR -Y2- PROFILE, SEE SHEET 29
FOR -Y2DET- PLAN, SEE SHEET 2B-7
FOR -Y2DET- PROFILE, SEE SHEET 31
FOR -SRSA- PROFILE, SEE SHEET 33
FOR DRAINAGE DETAILS, SEE SHEETS 2D-1 TO 2D-4
FOR STRUCTURE PLANS, SEE SHEETS S2-1 TO S2-?