PROJECT REFERENCE NO.	SHEET NO.
U-2579C	UC-8

CITY OF WINSTON-SALEM
PERMIT NUMBER
WATER 2837
SEWER N/A
DATE 7/25/17

UTILITY CONSTRUCTION PLANS ONLY

NORTH CAROLINA PROFESSIONAL ENGINEER SEAL 025361 ASHLEY S. WEBB BCFEATGROUP, PLLC 11/28/2017

25' 0 25' 50'

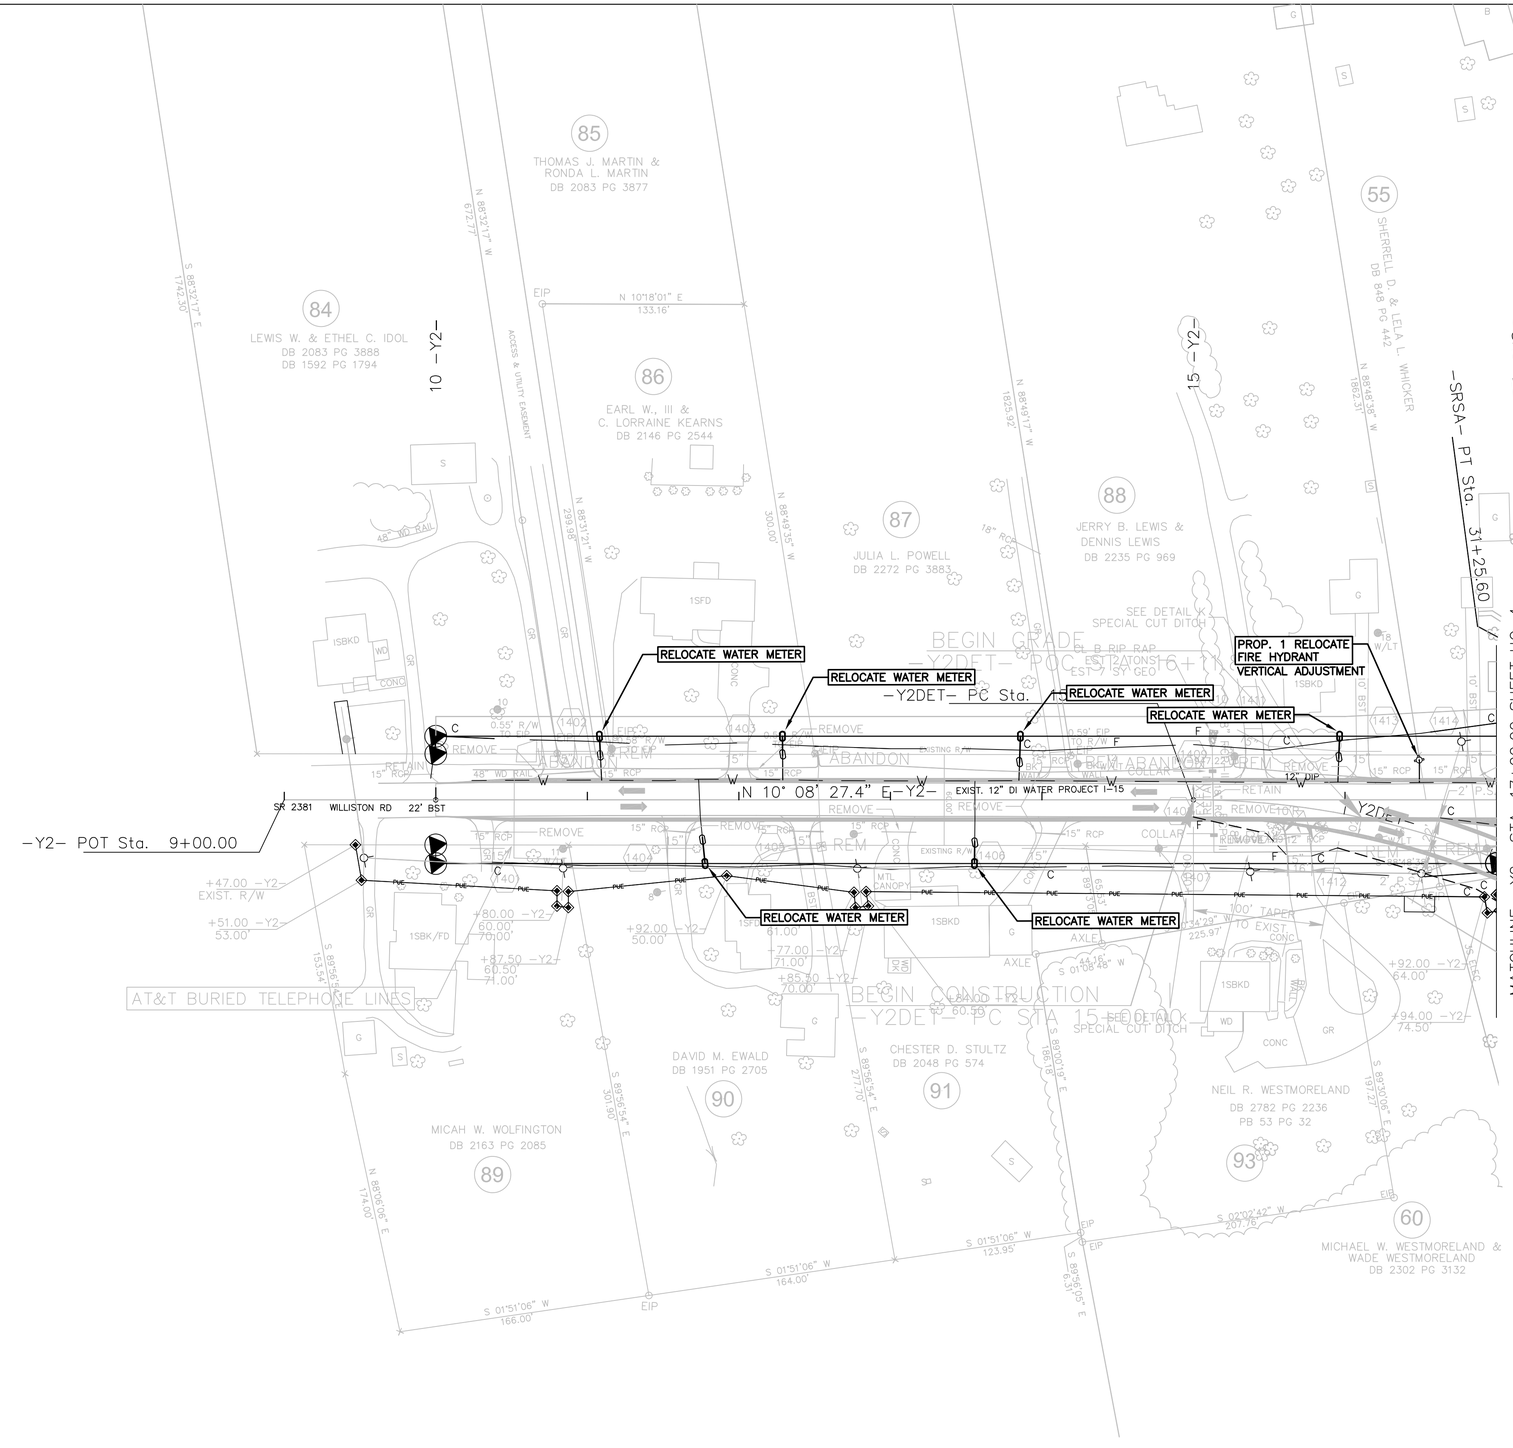

12" D.I. WATER MAIN RELOCATION – PROJECT 74351

9351

REVISIONS

8/17/99

$$$$$$$$$$SYSTIME$$$$$$$$$$
$$$$$$$$$$