PROJECT REFERENCE NO.	SHEET NO.
U-2579C	UC-10

UTILITY CONSTRUCTION PLANS ONLY

CITY OF WINSTON-SALEM
PERMIT NUMBER
WATER 2837
SEWER N/A
DATE 7/25/17

NORTH CAROLINA PROFESSIONAL ENGINEER SEAL 037995 ASHLEY S. WEBB
DocuSigned by: Ashley S. Webb
BCF67A7623F843A...
7/25/2017

25' 0 25' 50'

8/17/99

REVISIONS

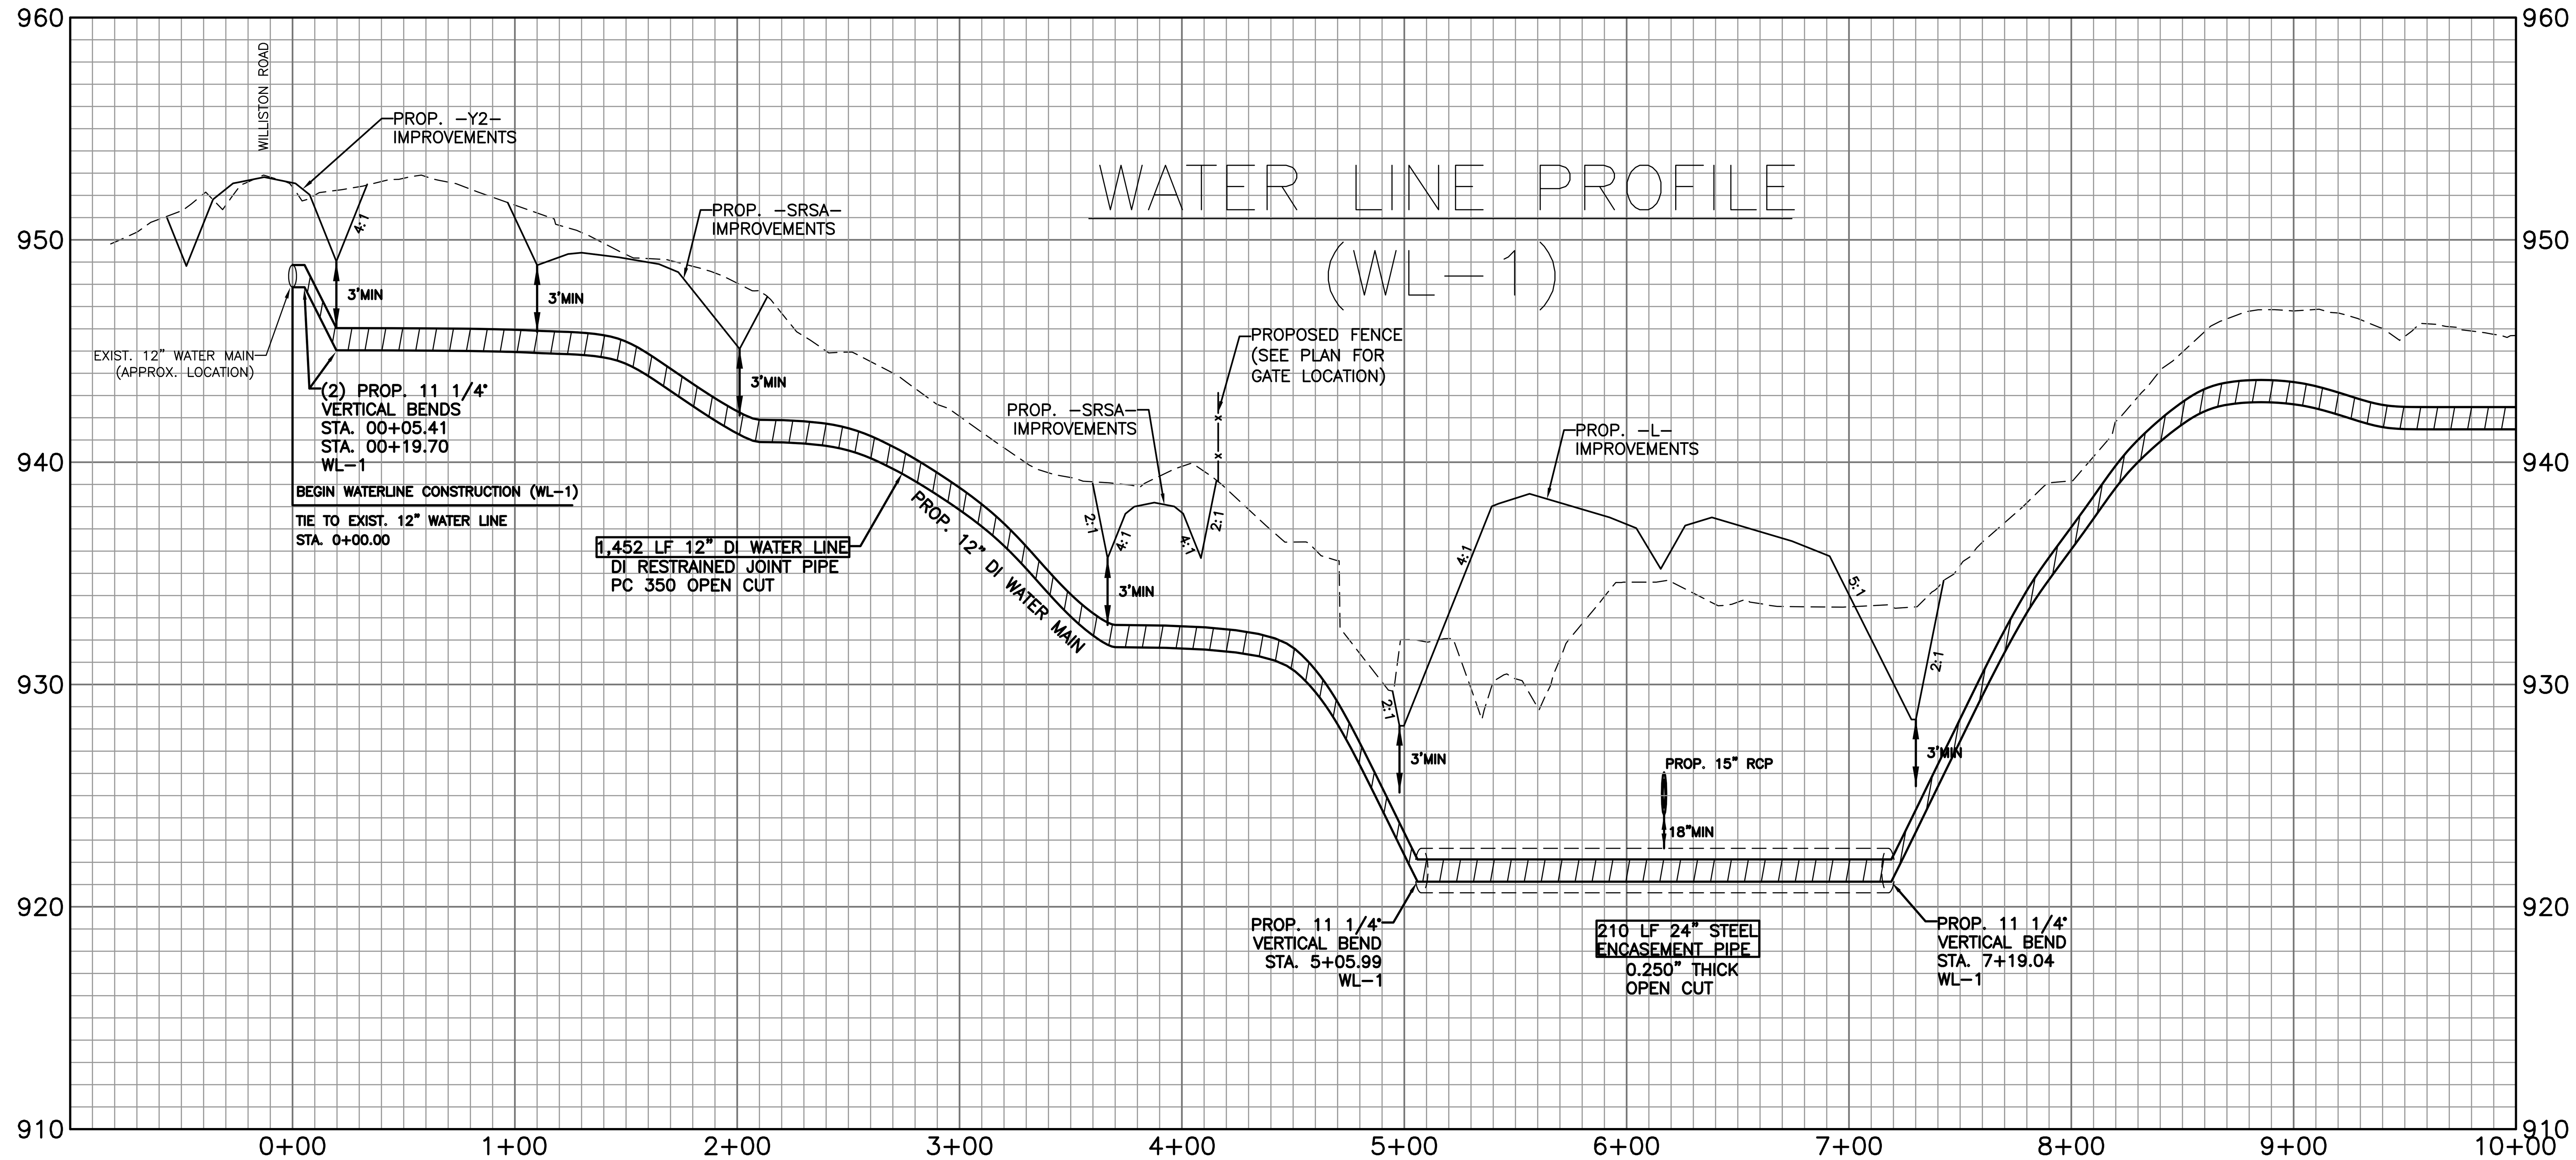

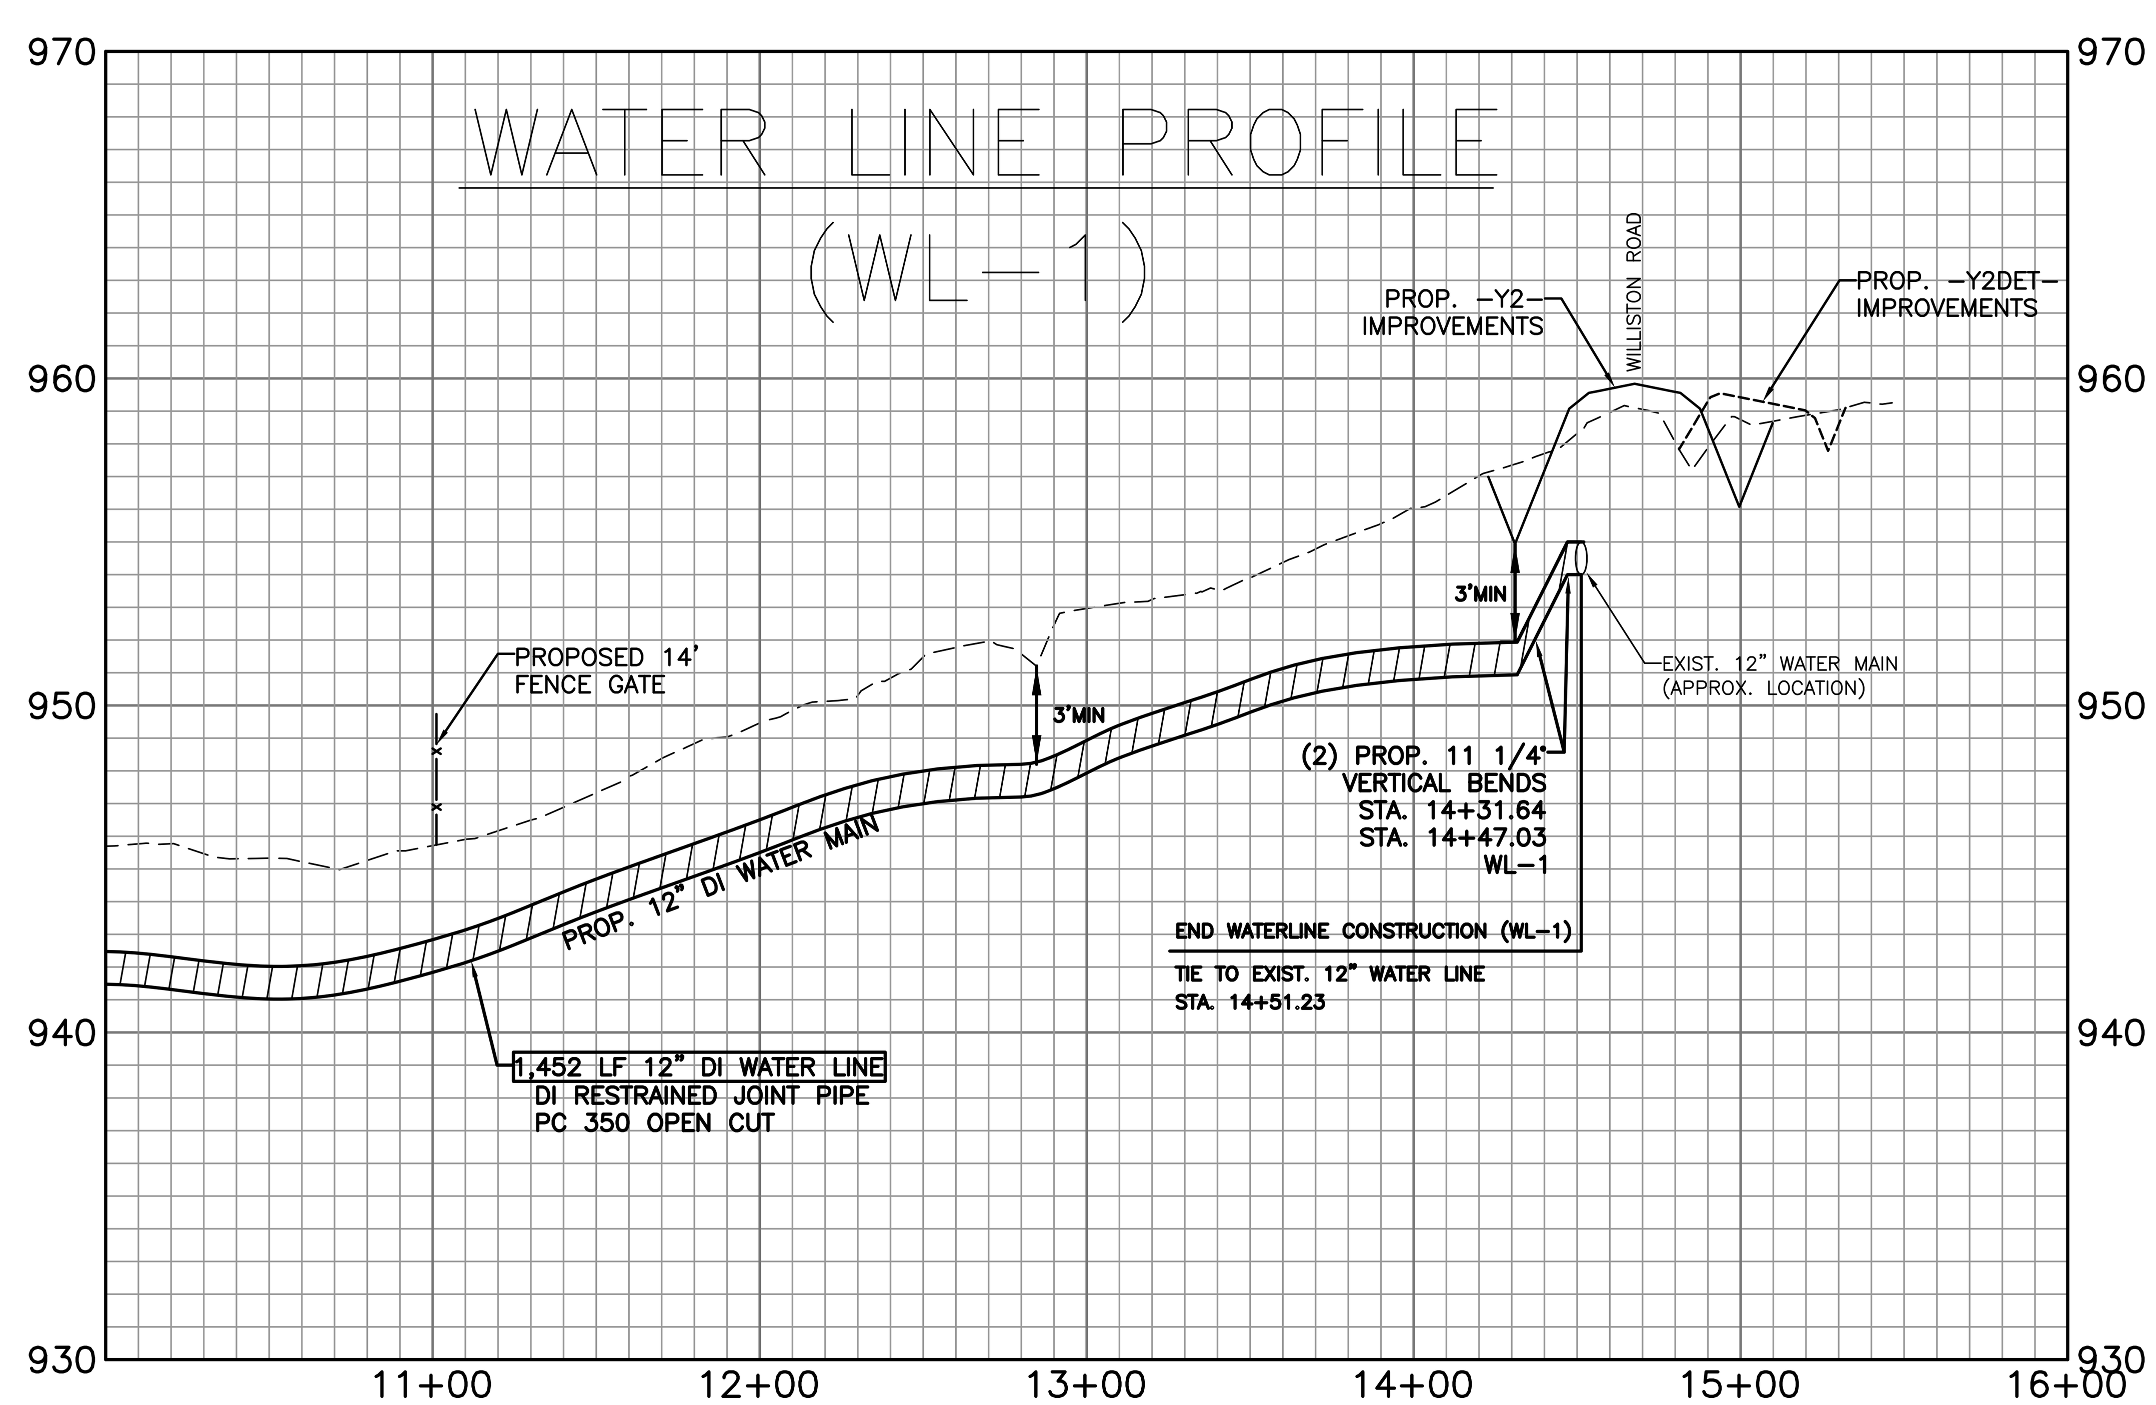

NOTE:
FOR WL-1 PLAN,
SEE SHEET UC-4

12" D.I. WATER MAIN
RELOCATION - PROJECT 74351

9351

$$$$$$$$SYSTIME$$$$$
$$$$$$$$$$$$$$$$$$DGN$$$$$$$$$$$$$$$$$$$$$$$
$$$$$USERNAME$$$$$