8/17/99

REVISIONS

-L-
PI Sta 27+34.76
△ = 18° 58' 02.4" (RT)
D = 1° 00' 00.0"
L = 1,896.73'
T = 957.12'
R = 5,729.58'

EROSION CONTROL PLAN FOR MEDIAN CONSTRUCTION ONLY

NAD 83/NA 2011

PROJECT REFERENCE NO.	SHEET NO.
W-5704A&B	EC-12/ CONST.5

SEPI ENGINEERING & CONSTRUCTION
1025 Wade Avenue
Raleigh, NC 27605
Tel:919-789-9977
Fax:919-789-9591
License: C-2197

GRAPHIC SCALE

50 25 0 50 100

PLANS

INLET PROTECTION TYPE TO BE DETERMINED BY ENGINEER

25 30 35

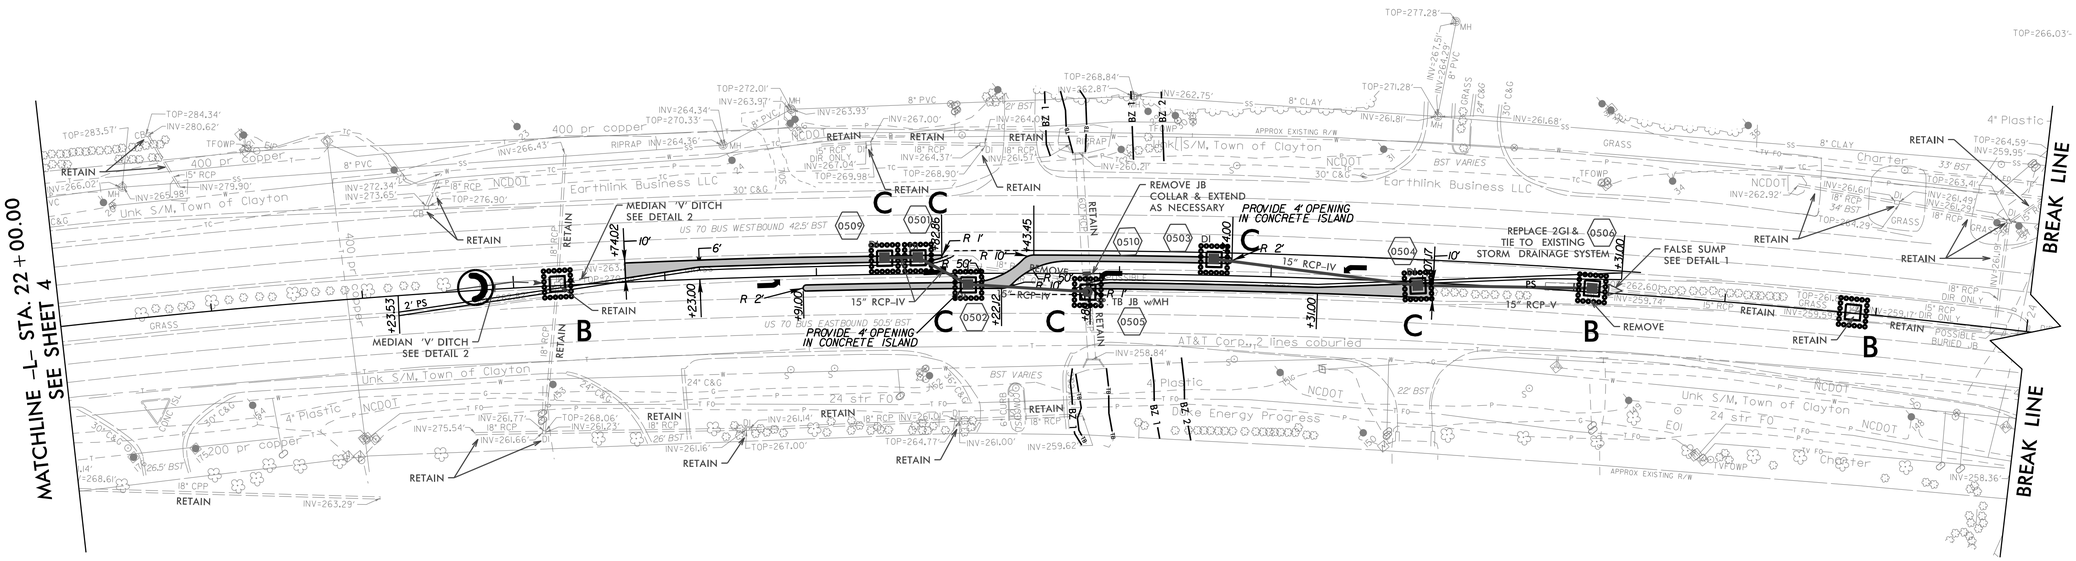

DETAIL 1
FALSE SUMP
(Not to Scale)

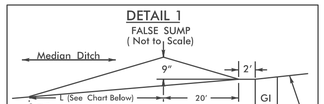

S=Ditch Slope ℄ Proposed Ditch

Ditch Grade	L	Ditch Grade	L
0.0% To 2.0%	20'	Over 4.0% To 6.0%	40'
Over 2.0% To 4.0%	30'	Over 6.0%	50'

FROM STA. 32+16 TO STA. 32+56 -L- MED

DETAIL 2
MEDIAN V DITCH
(Not to Scale)

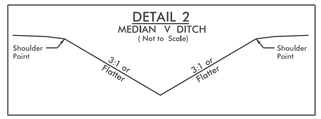

FROM STA. 24+50 TO STA. 25+29 -L- MED
FROM STA. 25+29 TO STA. 25+50 -L- MED

FINAL PHASE
EROSION CONTROL FOR CONSTRUCTION SHEET 5

$$$$$$$SYSTIME$$$$$$$
$$$$$$$SIGNSTAMP$$$$$$$
$$$$$$$USERNAME$$$$$$$