DocuSign Envelope ID: 7586D865-6551-4949-8666-0620E229E3FE

TIP NO.	SHEET NO.
W-5704A&B	SIGN-10

APPROVED: DocuSigned by: Joseph Kopaskie 5CDBEAEF80A54FA...

DATE: 10/3/2017

SEAL

NORTH CAROLINA PROFESSIONAL SEAL 029669 ENGINEER JOSEPH B. KOPASKIE

DOCUMENT NOT CONSIDERED FINAL UNLESS ALL SIGNATURES COMPLETED

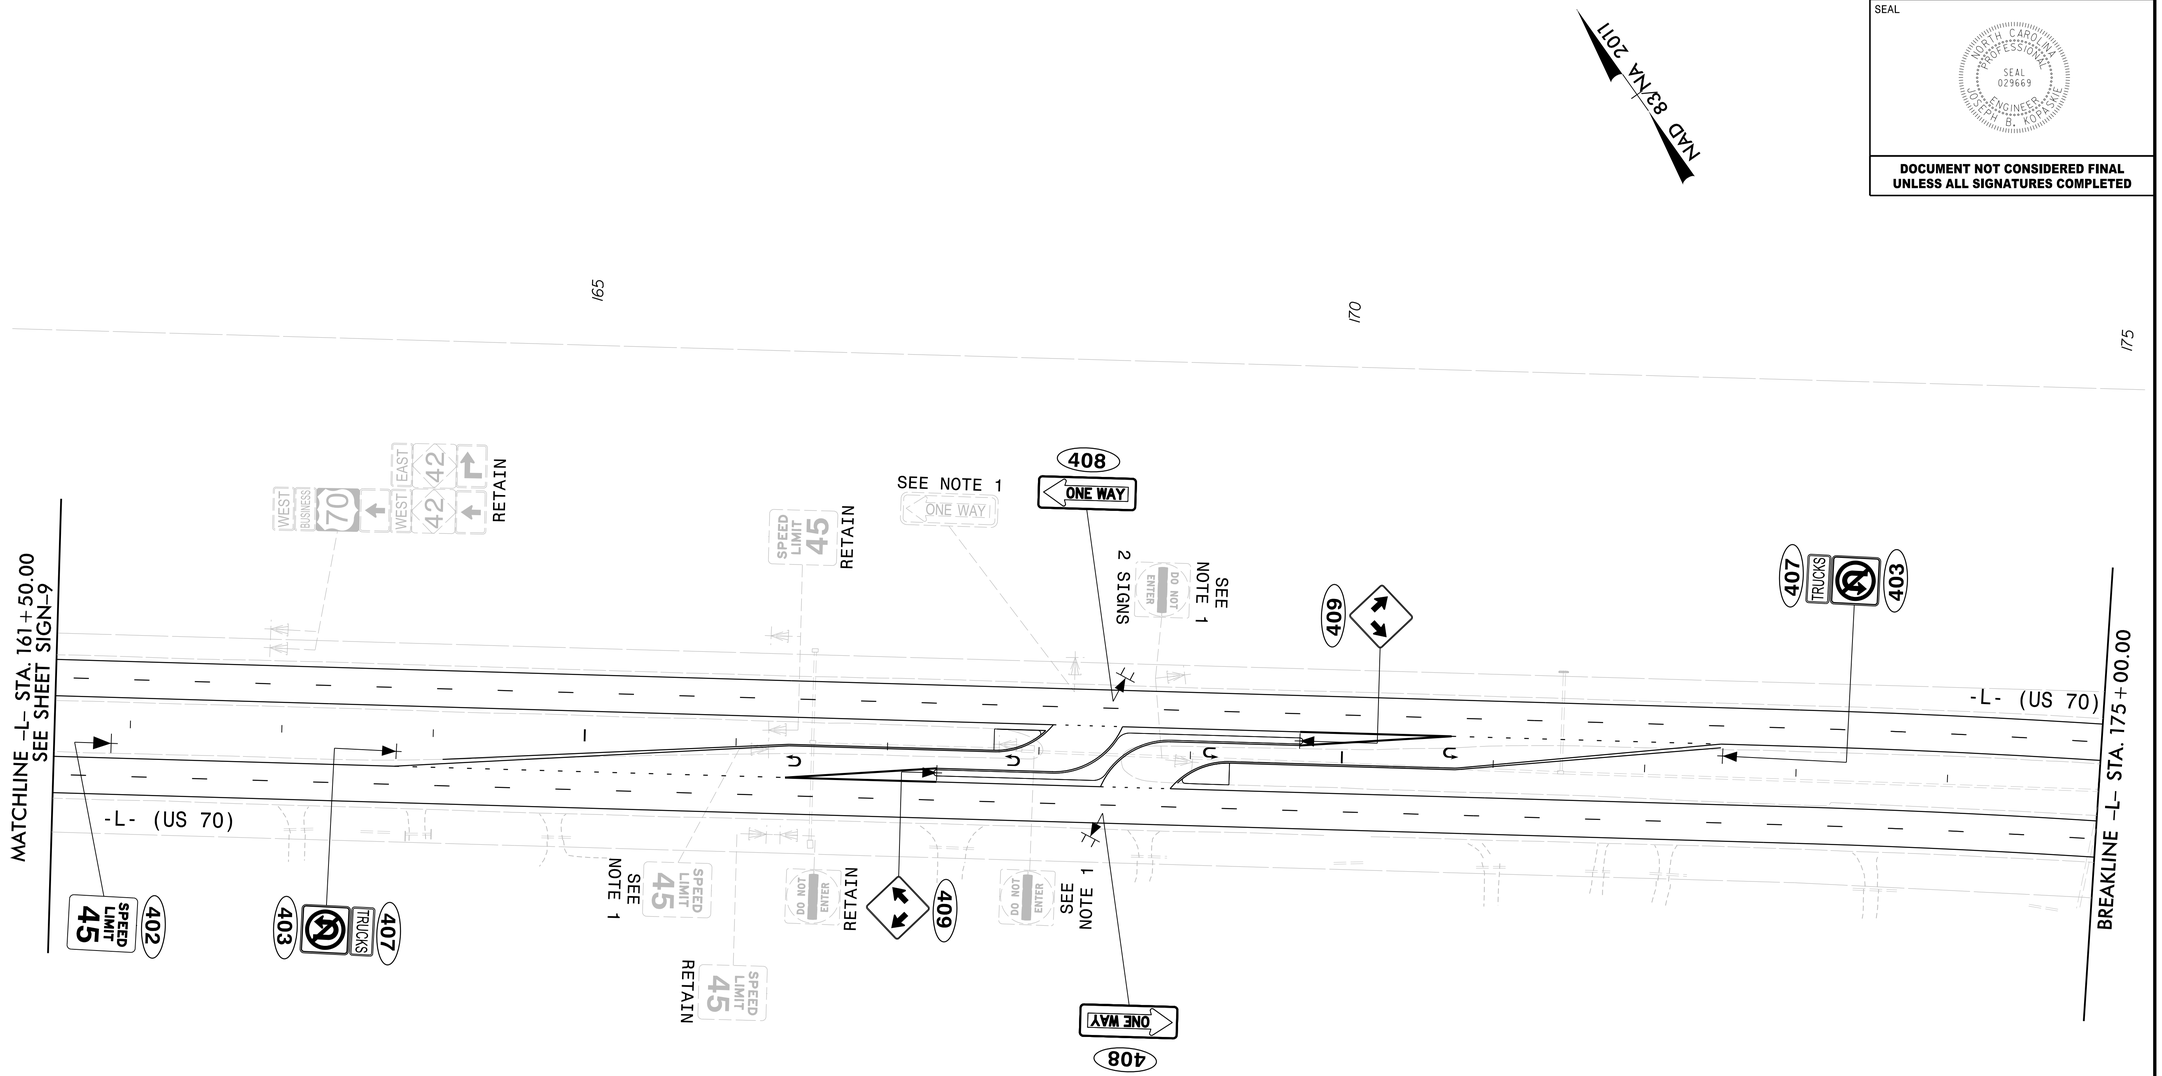

NOTE:

1. DISPOSAL OF SIGN SYSTEM, U-CHANNEL

★ SIGNALIZED INTERSECTION

SEPI ENGINEERING & CONSTRUCTION
1025 Wade Avenue
Raleigh, NC 27605
Tel:919-789-9977
Fax:919-789-9591
License: C-2197

EXISTING AND PROPOSED SIGNING DETAIL