DocuSign Envelope ID: 5947BCB1-241F-45AA-8E9A-9F8B2CD33669

STV 100 Years
STV Engineers, Inc.
900 West Trade St., Suite 715
Charlotte, NC 28202
NC License Number F-0991

PROJECT REFERENCE NO.	SHEET NO.
U-4751	16
R/W SHEET NO.	
ROADWAY DESIGN ENGINEER	HYDRAULICS ENGINEER
DocuSigned by: Sean C. Stephens, NORTH CAROLINA PROFESSIONAL SEAL 043891 ENGINEER, SEAN C. STEPHENS, 10/27/2017	DocuSigned by: Joshua G. Dalton, NORTH CAROLINA PROFESSIONAL SEAL 26971 ENGINEER, JOSHUA G. DALTON, 10/27/2017

DOCUMENT NOT CONSIDERED FINAL UNLESS ALL SIGNATURES COMPLETED

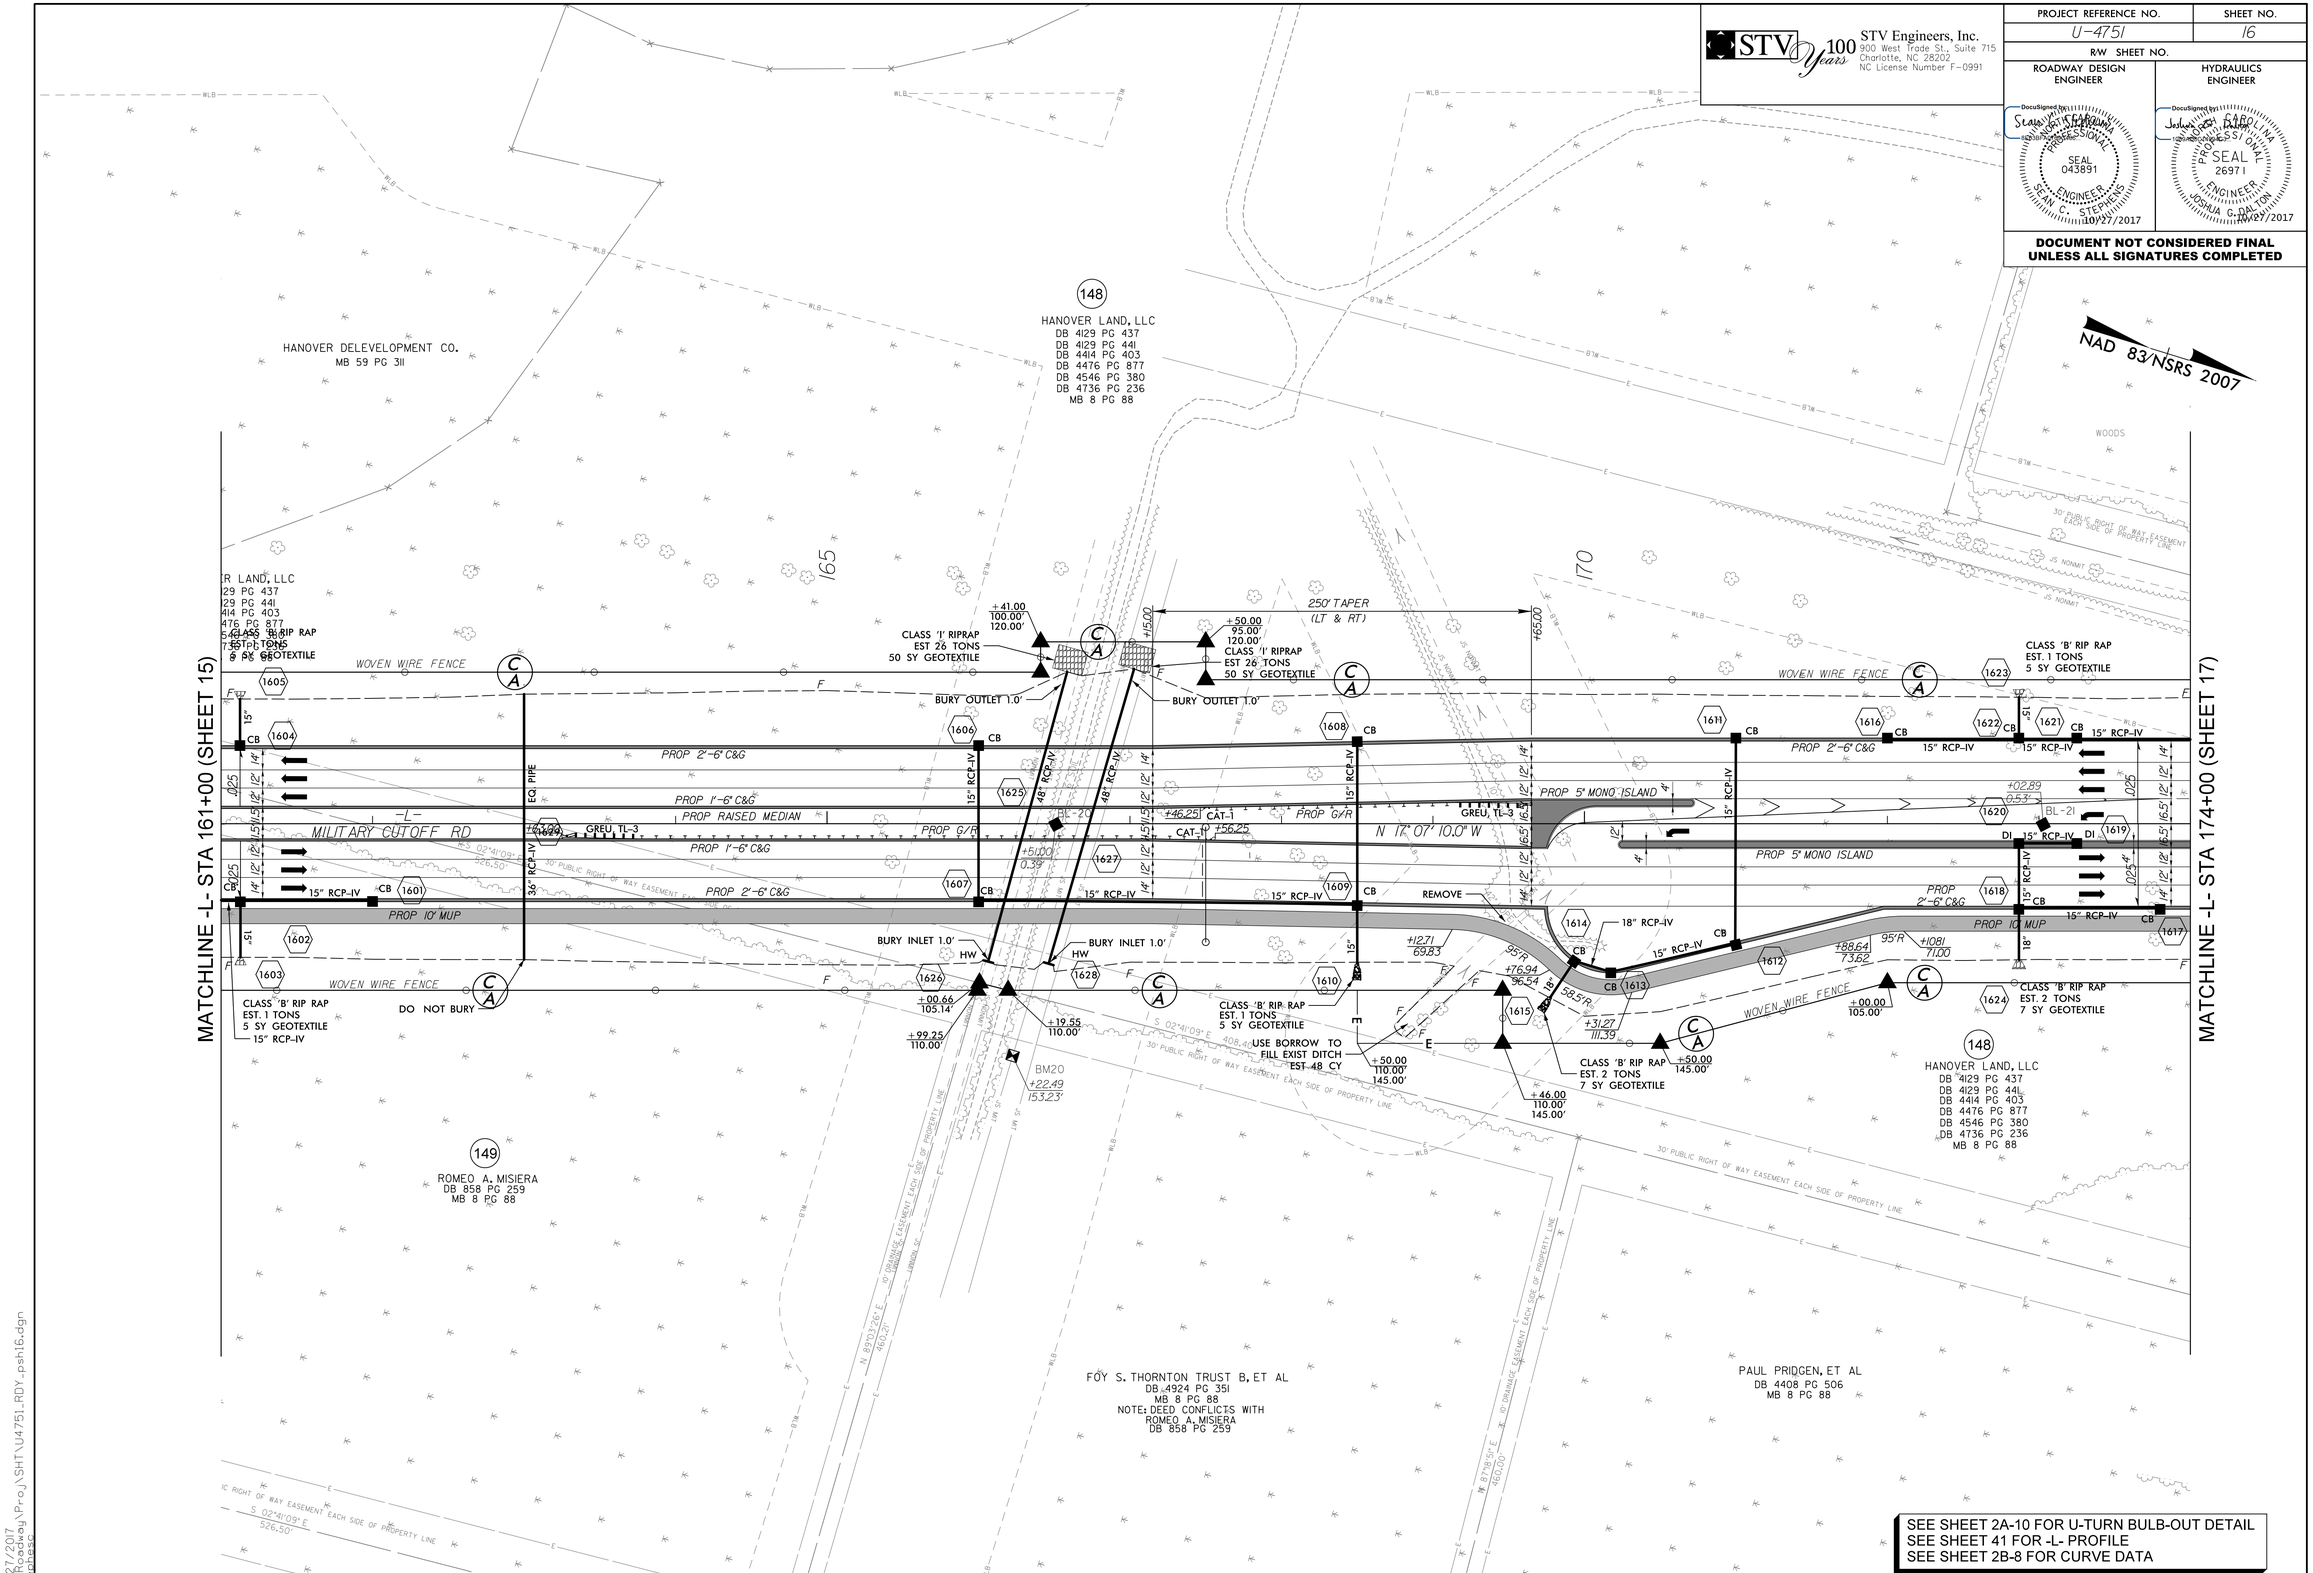

SEE SHEET 2A-10 FOR U-TURN BULB-OUT DETAIL
SEE SHEET 41 FOR -L- PROFILE
SEE SHEET 2B-8 FOR CURVE DATA

10/27/2017
R:\Roadway\Proj\SHT\U4751_RDY_psh16.dgn
stephens