DocuSign Envelope ID: 5947BCB1-241F-45AA-8E9A-9F8B2CD33669

STV 100 Years
STV Engineers, Inc.
900 West Trade St., Suite 715
Charlotte, NC 28202
NC License Number F-0991

PROJECT REFERENCE NO.	SHEET NO.
U-4751	28
R/W SHEET NO.	
ROADWAY DESIGN ENGINEER	HYDRAULICS ENGINEER
Seal 043891 Engineer Sean C. Stephens 10/27/2017	Seal 029388 Engineer Edward J. Vance 10/27/2017

DOCUMENT NOT CONSIDERED FINAL UNLESS ALL SIGNATURES COMPLETED

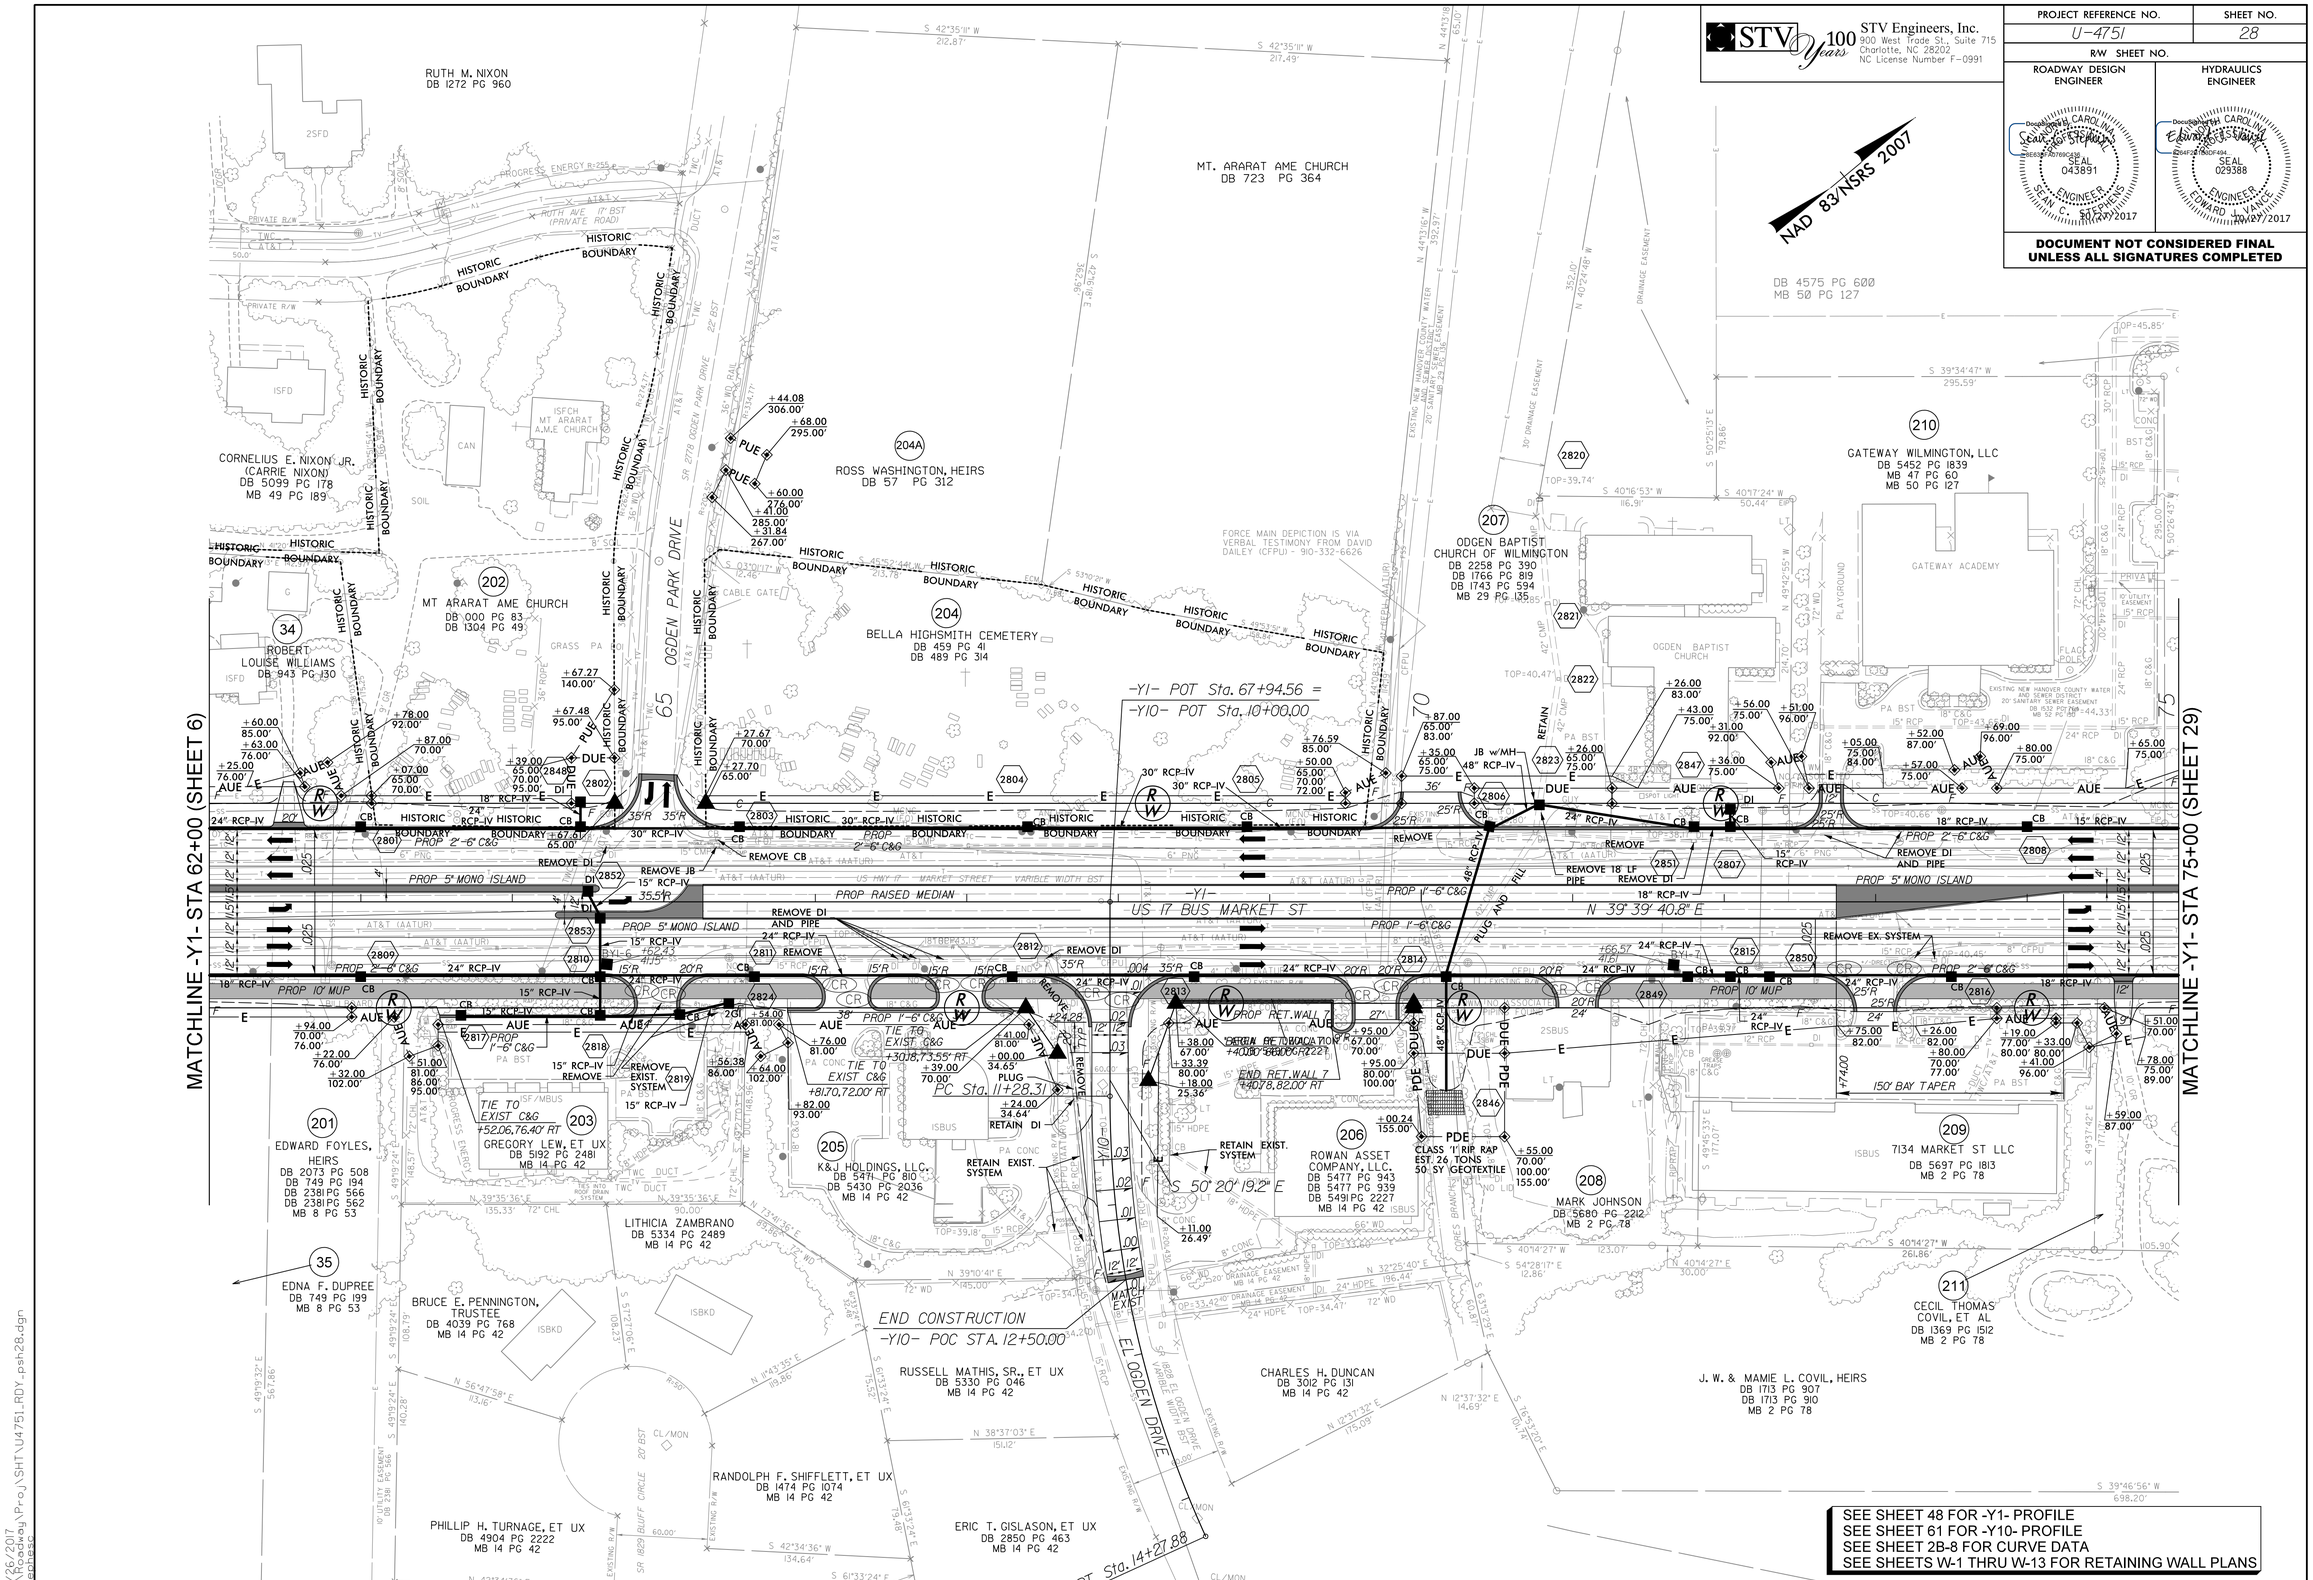

SEE SHEET 48 FOR -Y1- PROFILE
SEE SHEET 61 FOR -Y10- PROFILE
SEE SHEET 2B-8 FOR CURVE DATA
SEE SHEETS W-1 THRU W-13 FOR RETAINING WALL PLANS

10/26/2017
R:\Roadway\Proj\SHT\U4751_RDY_psh28.dgn
stephens