DocuSign Envelope ID: 1ACE3258-B4E6-41D5-8054-E6A64965A6D0

5/28/99

STV 100 Years
STV Engineers, Inc.
900 West Trade St., Suite 715
Charlotte, NC 28202
NC License Number F-0991

PROJECT REFERENCE NO.	SHEET NO.
U-4751	46

ROADWAY DESIGN ENGINEER

NORTH CAROLINA PROFESSIONAL SEAL 043891 ENGINEER SEAN C. STEPHENS 7/14/2017

HYDRAULICS ENGINEER

NORTH CAROLINA PROFESSIONAL SEAL 029388 ENGINEER EDWARD J. VANCE 7/14/2017

DOCUSIGNED BY: 8EC8B8FA0769... 3268425B7B3D4BF...

DOCUMENT NOT CONSIDERED FINAL UNLESS ALL SIGNATURES COMPLETED

DITCH LEGEND
LEFT DITCH
RIGHT DITCH

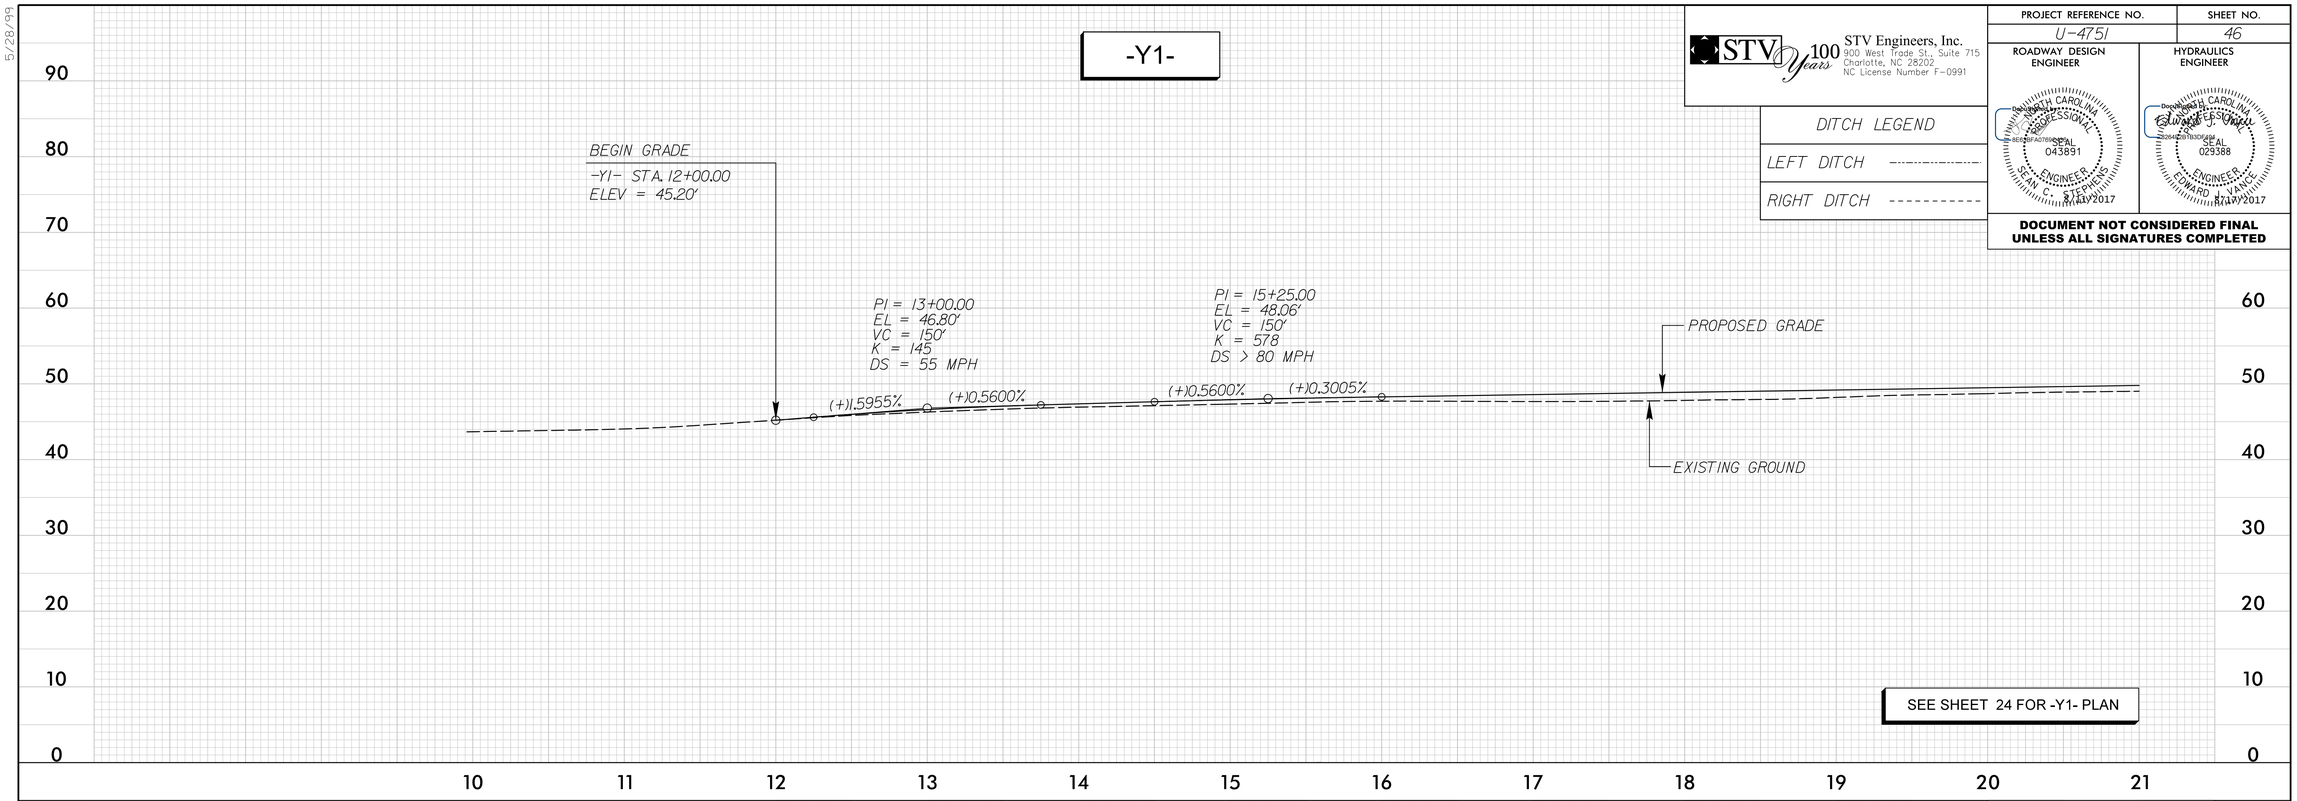

DITCH LEGEND
LEFT DITCH
RIGHT DITCH

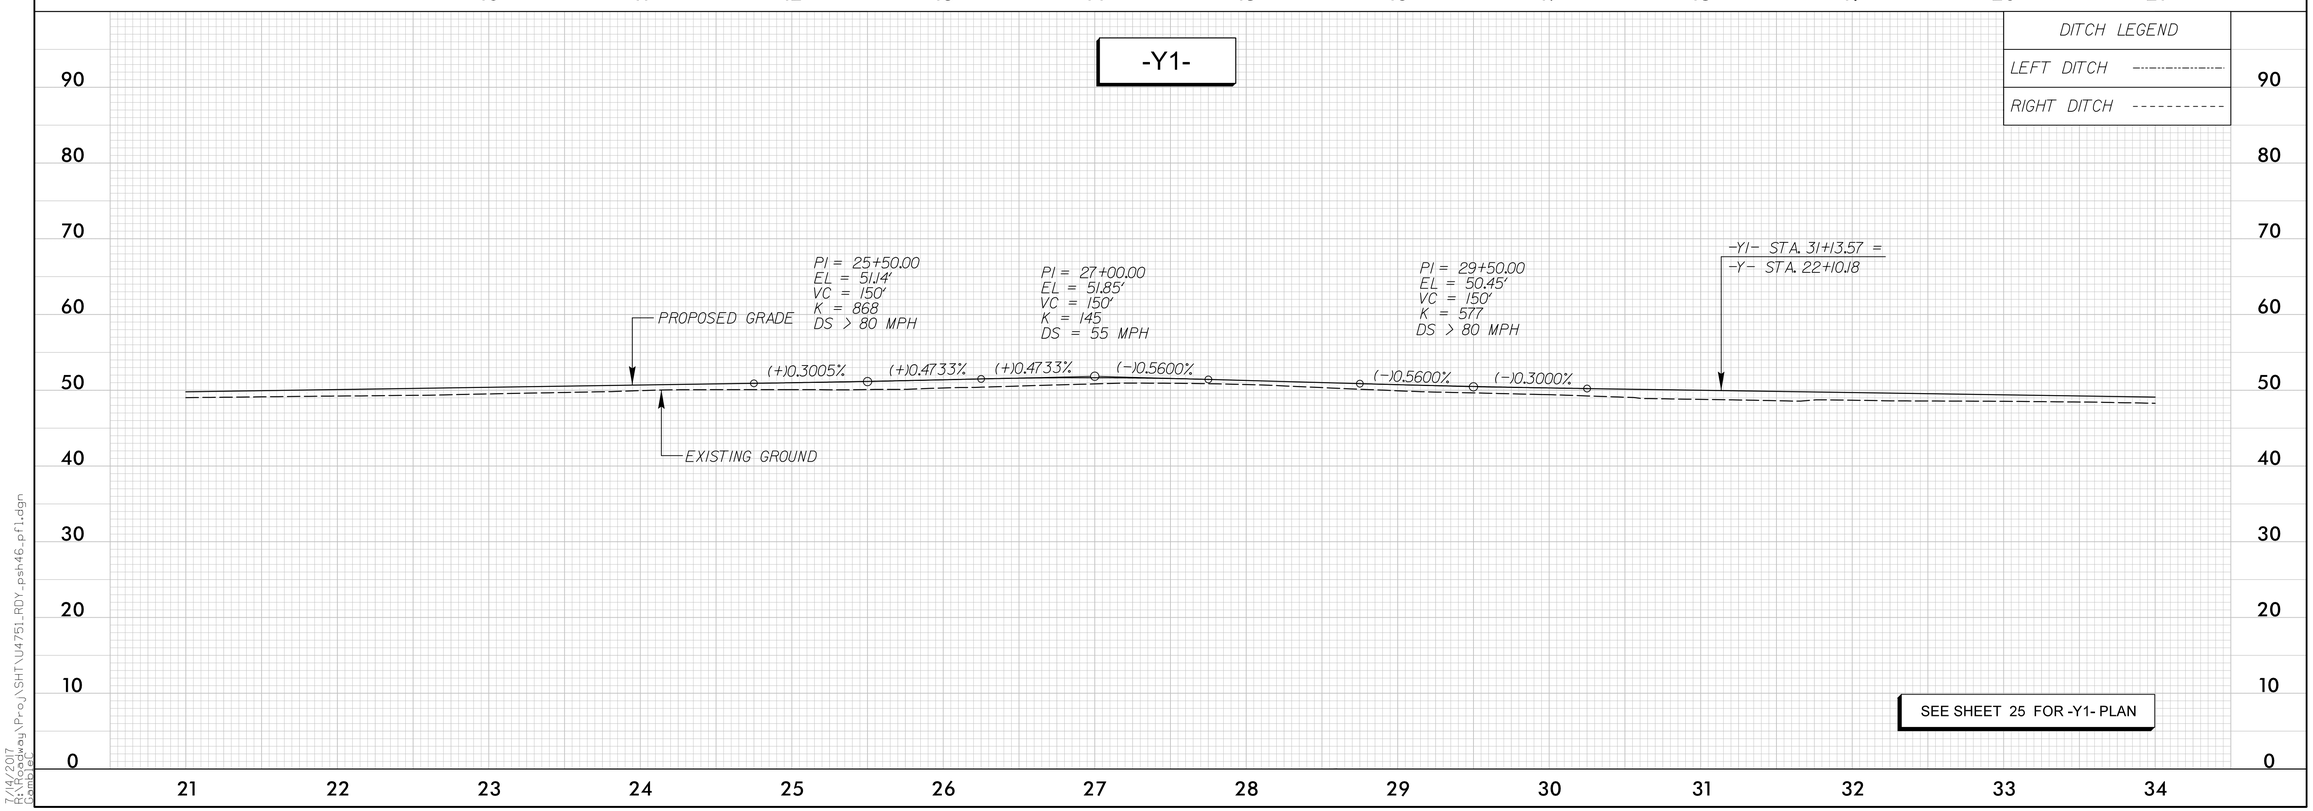

7/14/2017
R:\Roadway\Proj\SHT\U4751_RDY_psh46_pf1.dgn
Combo