DocuSign Envelope ID: 05BEC1A7-B5AF-488D-9131-014F293FEE0B

TIP NO.	SHEET NO.
U-4751	PMP-25

APPROVED: DocuSigned by: Andrew D Klinksiek E3D78FB4596E44B... DATE: 7/5/2017

SEAL

NORTH CAROLINA PROFESSIONAL ENGINEER SEAL 40311 ANDREW D. KLINKSIEK

DOCUMENT NOT CONSIDERED FINAL UNLESS ALL SIGNATURES COMPLETED

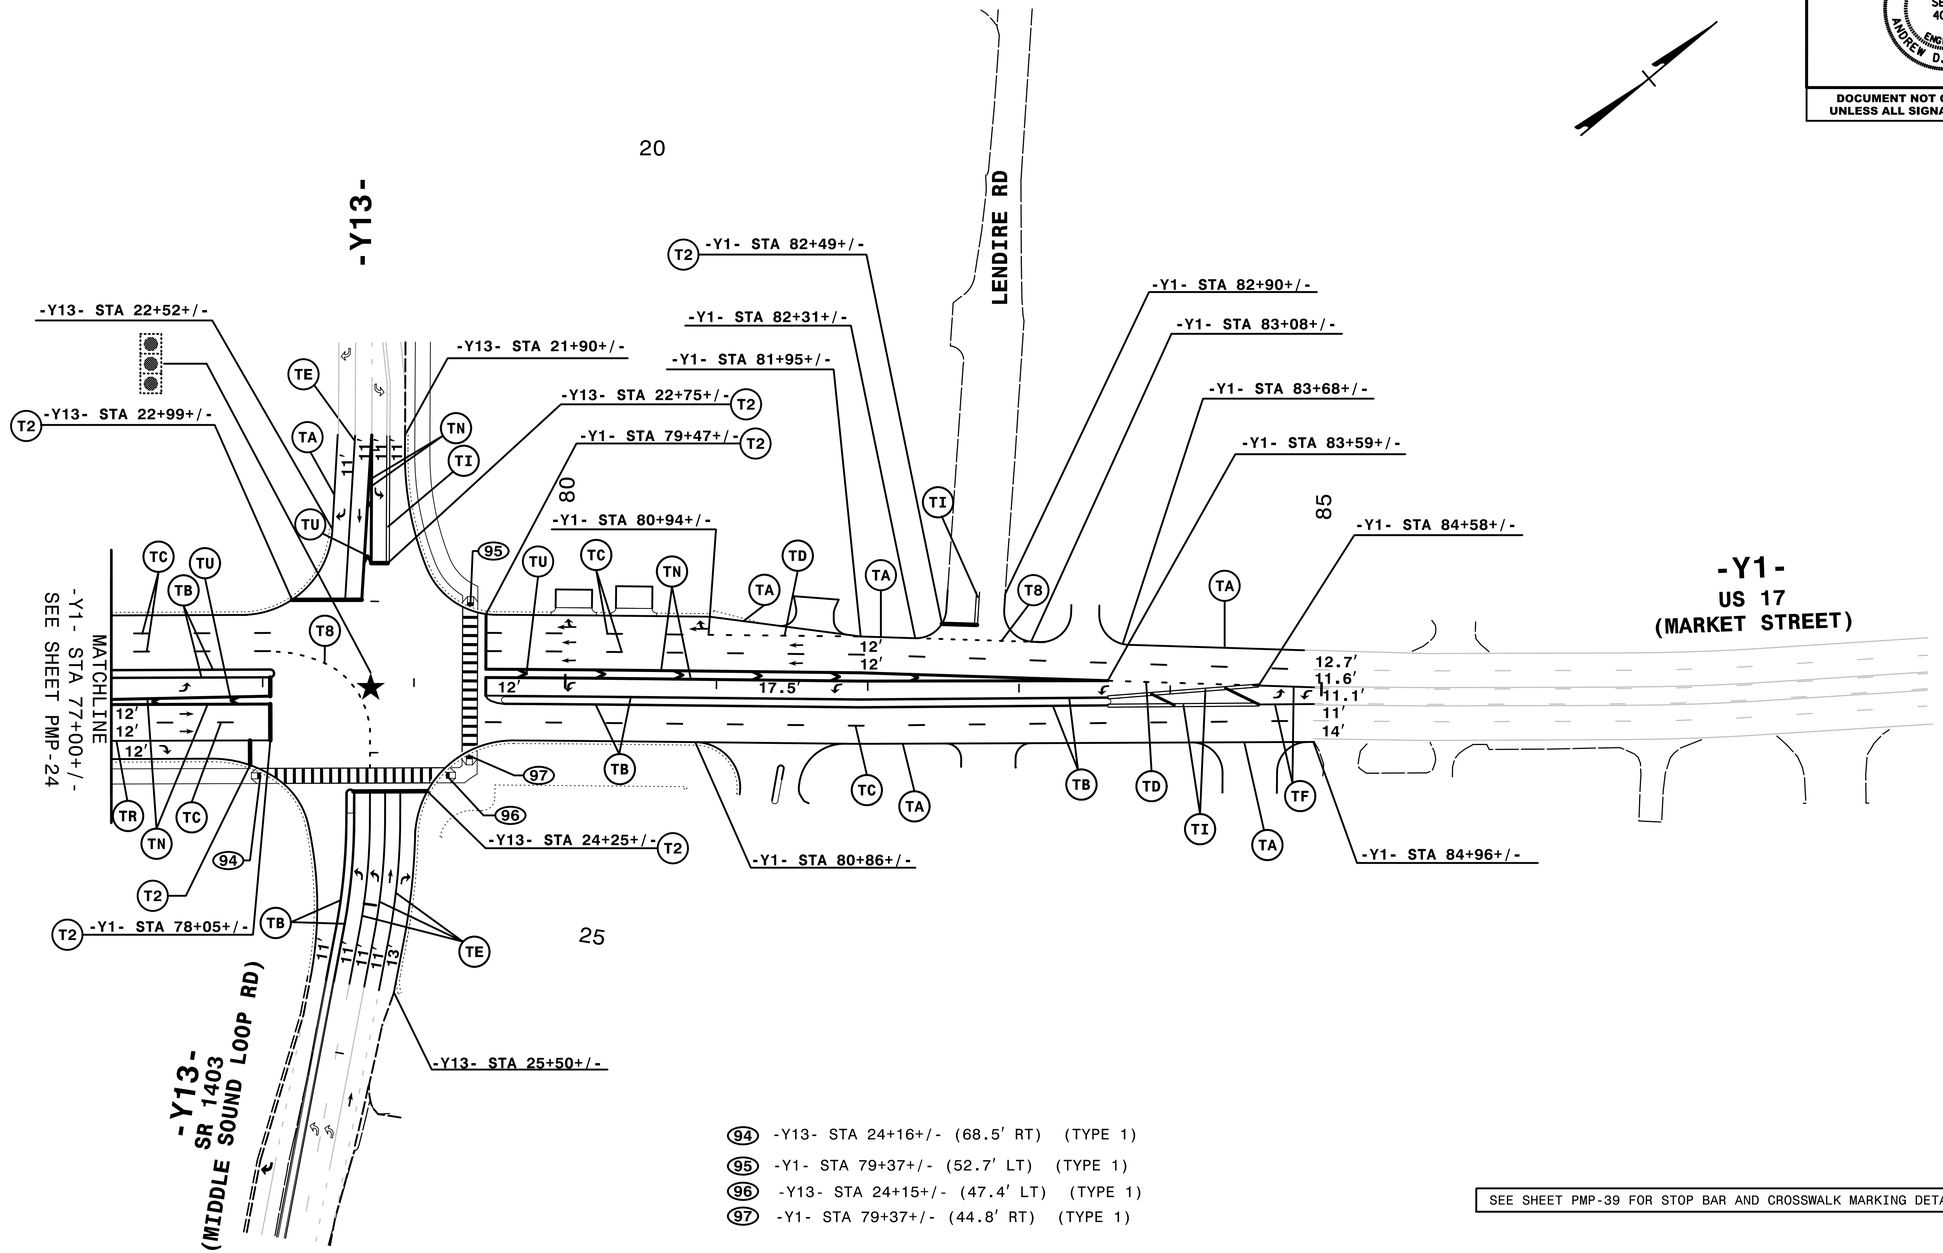

94 -Y13- STA 24+16+/- (68.5′ RT) (TYPE 1)

95 -Y1- STA 79+37+/- (52.7′ LT) (TYPE 1)

96 -Y13- STA 24+15+/- (47.4′ LT) (TYPE 1)

97 -Y1- STA 79+37+/- (44.8′ RT) (TYPE 1)

SEE SHEET PMP-39 FOR STOP BAR AND CROSSWALK MARKING DETAIL

NOTE: ALL LANE WIDTHS ARE 12′ UNLESS OTHERWISE SHOWN.

HNTB NORTH CAROLINA, P.C.
343 E. Six Forks Road, Suite 200
Raleigh, North Carolina 27609
NC License No: C-1554
(919) 546-8997

PAVEMENT MARKING DETAIL

7/5/2017
...\PMP\U4751_PMP_25.dgn
HNTB