DocuSign Envelope ID: 579879ED-4F3E-435D-ABB1-77ADDC5E8B9F

Project No.	Sheet No.
U–4751	Sig. 1.0

STATE OF NORTH CAROLINA
DIVISION OF HIGHWAYS

NEW HANOVER COUNTY

LOCATION: SR 1409 (MILITARY CUTOFF ROAD) TO US 17 IN WILMINGTON

TYPE OF WORK: TRAFFIC SIGNALS, ITS FIBER OPTIC CABLE ROUTING AND CCTV CAMERAS

NORTH CAROLINA PROFESSIONAL SEAL 025892 ENGINEER MELISSA B. TOTH

DocuSigned by: Melissa B. Toth D86DCFBE04D04AF... 6/23/2017

TIP PROJECT: U–4751

CONTRACT: C203980

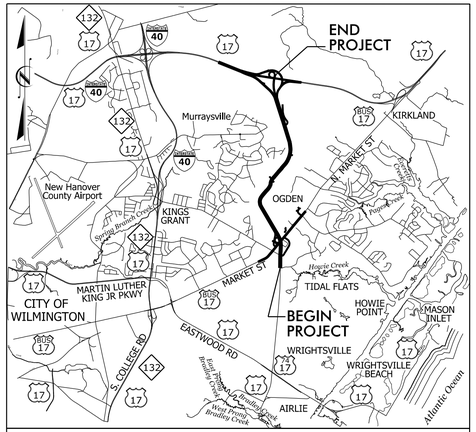

VICINITY MAP N.T.S.

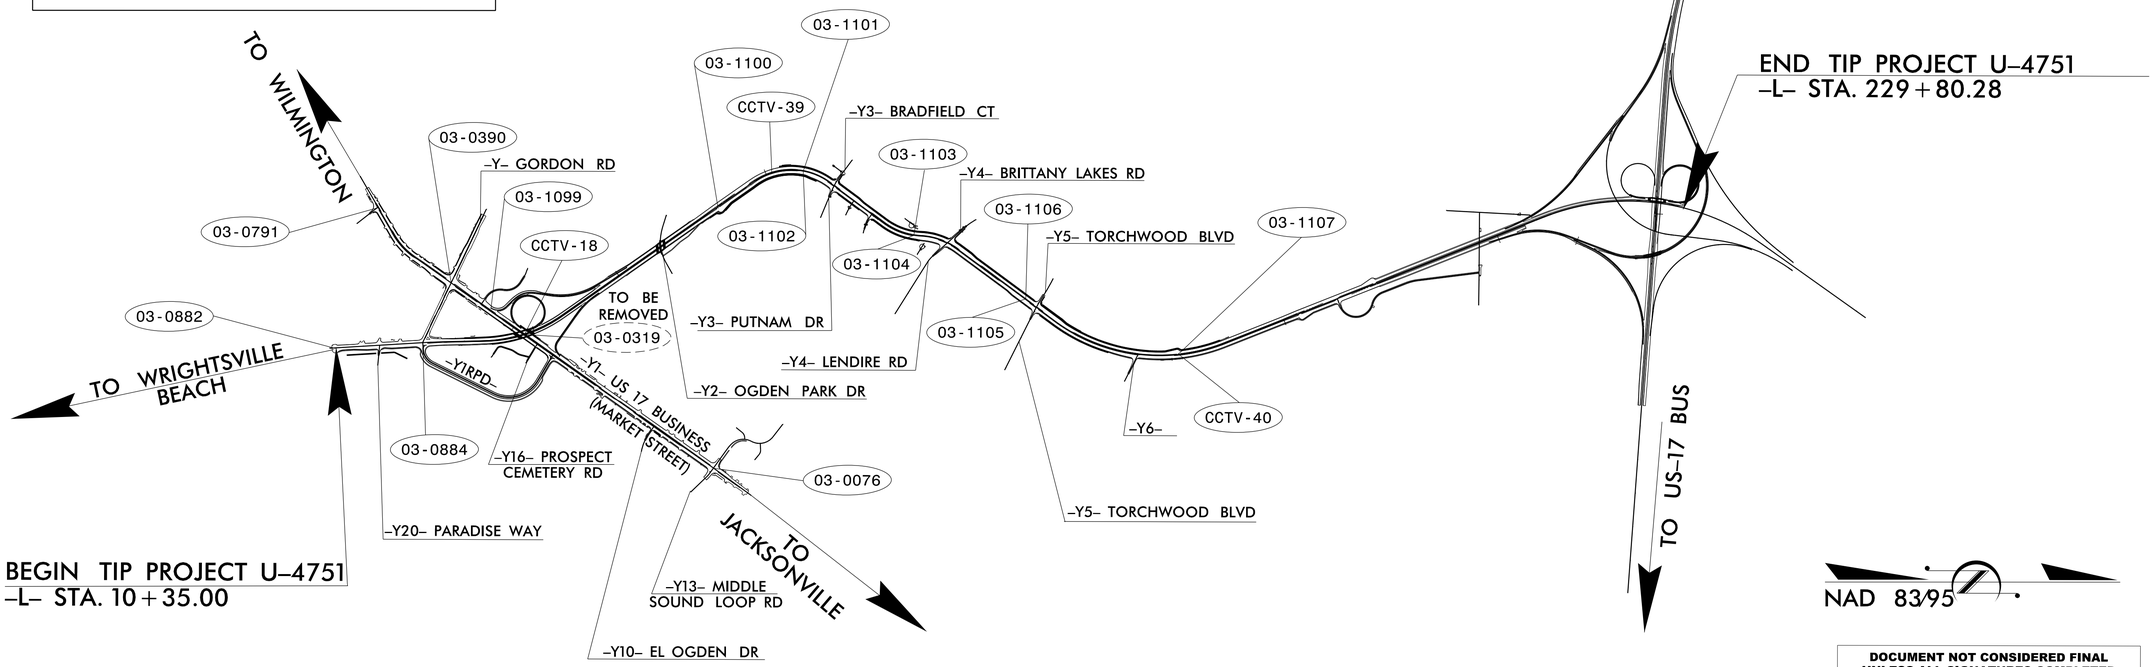

DOCUMENT NOT CONSIDERED FINAL UNLESS ALL SIGNATURES COMPLETED

Index of Plans

Sheet #	Reference #	Location/Description
Sig. 1.0	--------	Title Sheet
Sig. 2.0 – Sig. 2.9	03–0882 (T1 & Final)	SR 1409 (Military Cutoff Road) at SR 1940 (Covil Farm Road)
Sig. 3.0 – Sig. 3.6	03–0884 (T1, T2 & Final)	SR 1409 (Military Cutoff Road) at SR 2048 (Gordon Road)/US 17 Business (Market Street) Southbound Ramp
Sig. 4.0 – Sig. 4.5	03–0791 (Final)	US 17 Business (Market Street) at SR 1365 (Station Road)
Sig. 5.0 – Sig. 5.11	03–0390 (T1 & Final)	US 17 Business (Market Street) at SR 2048 (Gordon Road)
Sig. 6.0 – Sig. 6.1	03–0319 (T1)	US 17 Business (Market Street) at SR 1409 (Military Cutoff Road Northbound Ramp)
Sig. 7.0 – Sig. 7.2	03–1099 (Final)	US 17 Business (Market Street) at Southbound SR 1409 (Military Cutoff Road) Ramp
Sig. 8.0 – Sig. 8.16	03–0076 (T1 & Final)	US 17 Business (Market Street) at SR 1403 (Middle Sound Loop Road)
Sig. 9.0 – Sig. 9.5	03–1100 (Final)	SR 1409 (Military Cutoff Road) at U–turn South of Putnam Drive
Sig. 10.0 – Sig. 10.5	03–1101 (Final)	Northbound SR 1409 (Military Cutoff Road) at Putnam Drive
Sig. 11.0 – Sig. 11.5	03–1102 (Final)	Southbound SR 1409 (Military Cutoff Road) at Bradfield Court
Sig. 12.0 – Sig. 12.5	03–1103 (Final)	Southbound SR 1409 (Military Cutoff Road) at Lendire Road
Sig. 13.0 – Sig. 13.5	03–1104 (Final)	Northbound SR 1409 (Military Cutoff Road) at Brittany Lakes Road
Sig. 14.0 – Sig. 14.5	03–1105 (Final)	Northbound SR 1409 (Military Cutoff Road) at Torchwood Boulevard
Sig. 15.0 – Sig. 15.5	03–1106 (Final)	Southbound SR 1409 (Military Cutoff Road) at Torchwood Boulevard
Sig. 16.0 – Sig. 16.5	03–1107 (Final)	SR 1409 (Military Cutoff Road) at U–turn North of Torchwood Boulevard
Sig. M1 – Sig. M8	----------	Metal Pole Details
SCP–1		Signal Communications Plans – Cable Schematic
SCP–2 – SCP–3		Signal Communications Plans – Block Diagrams
SCP–4 – SCP–5		Signal Communications Plans – Special Details
SCP–6		Signal Communications Plans – Construction Notes and Legend
SCP–7 – SCP–52		Signal Communications Plans – Cable Routing Plans and Fiber Optic Splice Details

Refer to "Roadway Standard Drawings NCDOT" dated January 2012 and "Standard Specifications for Roads and Structures" dated January 2012.

ATKINS
1616 EAST MILLBROOK ROAD, SUITE 160
RALEIGH, NORTH CAROLINA 27609
(919) 876-6888 NCBEES #F-0326

Melissa B. Toth, P.E. – Project Manager
H. Alfred Badgett, P.E. – Design Engineer
Anthony M. Encarnacion, P.E. – Design Engineer

ITS & SIGNALS UNIT
Contacts:
Jason Galloway, P.E. – State Signals Engineer
Mohd A. Aslami, P.E. – Signal Management Engineer
I. Neil Avery – Signal Communications Project Engineer

Prepared for the Office of:
DIVISION OF HIGHWAYS
TRANSPORTATION MOBILITY AND SAFETY DIVISION
Transportation Mobility and Safety Division · Signal Design Section · State of North Carolina · Department of Transportation
750 N. Greenfield Parkway, Garner, NC 27529

23-JUN-2017 16:29
O:\Transportation\Traffic\Curr\I00053597 - U-4751Military Cutoff\SpecialDetails\U-4751_titlesheet.dgn
encc5386 AT LUS29032