DocuSign Envelope ID: 50E81AD2-60F5-4F7B-A406-EDB311C5F9C2

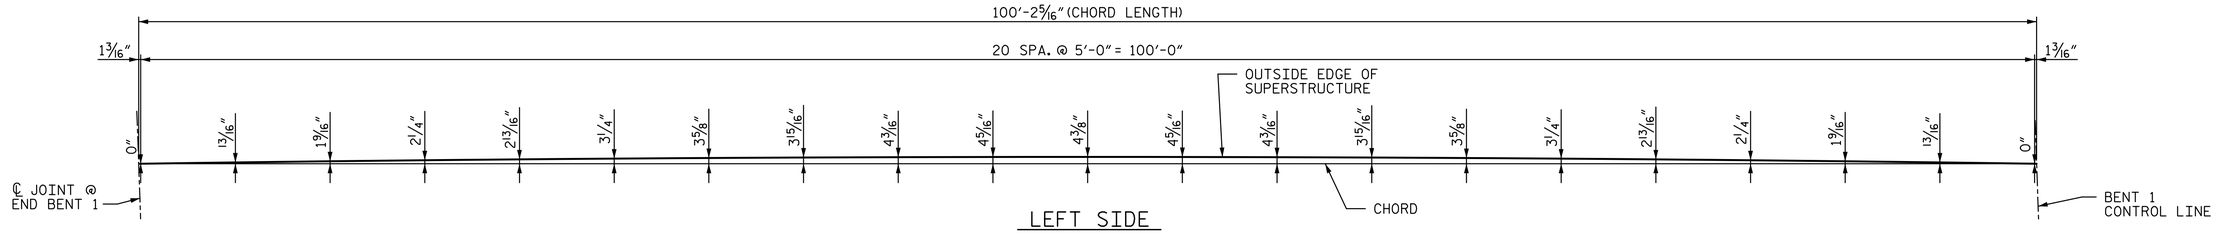

LEFT SIDE

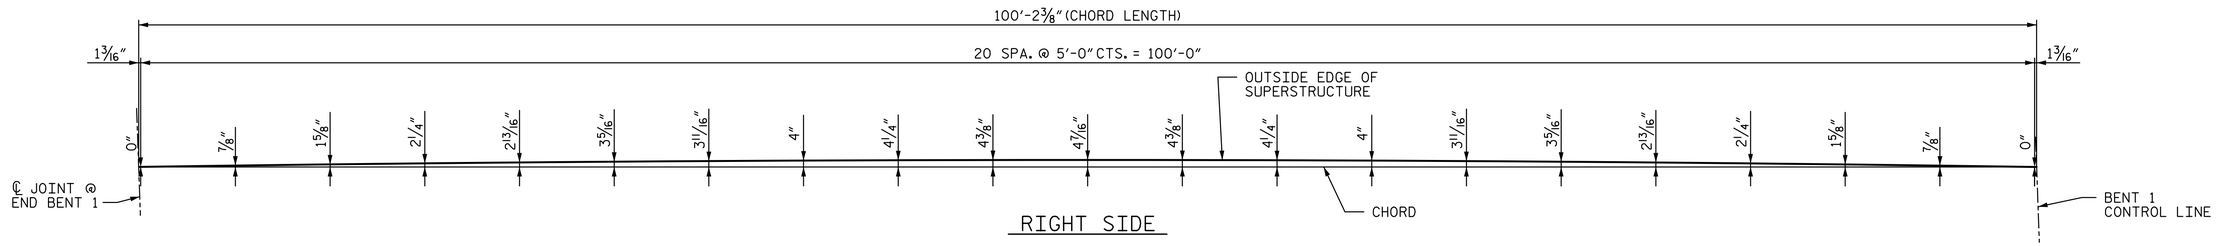

RIGHT SIDE

ARC OFFSETS - SPAN A

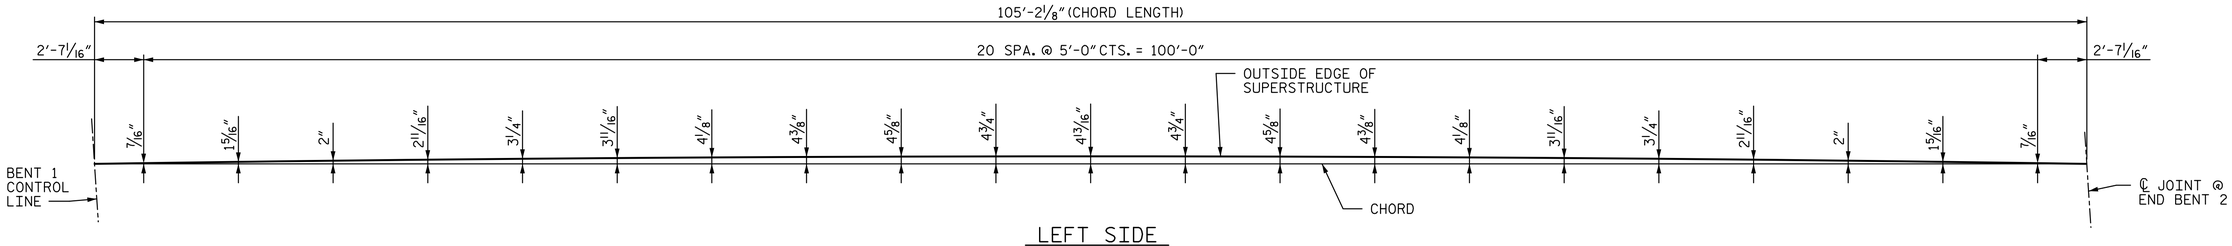

LEFT SIDE

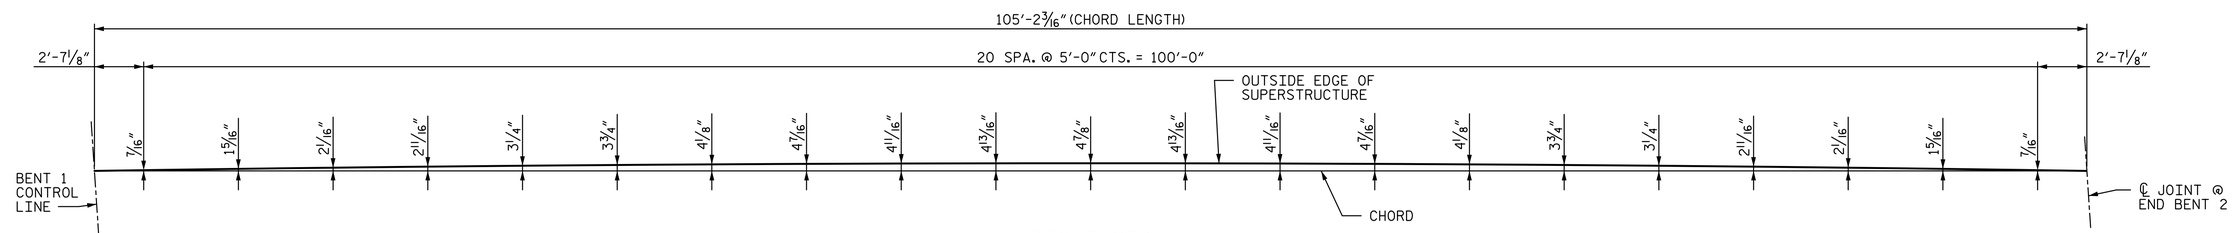

RIGHT SIDE

ARC OFFSETS - SPAN B

PROJECT NO. U-4751

NEW HANOVER COUNTY

STATION: 225+92.26 -L-

DOCUMENT NOT CONSIDERED FINAL UNLESS ALL SIGNATURES COMPLETED

DocuSigned by: PAUL E. KELLY, JR. NORTH CAROLINA PROFESSIONAL SEAL 19765 ENGINEER
7/14/2017

STATE OF NORTH CAROLINA
DEPARTMENT OF TRANSPORTATION
RALEIGH

SUPERSTRUCTURE

ARC OFFSETS

STV 100 Years
STV ENGINEERS, INC.
900 West Trade St. Suite 715
Charlotte, NC 28202
NC License Number F-0991

REVISIONS						SHEET NO.
NO.	BY:	DATE:	NO.	BY:	DATE:	S3-11
1			3			TOTAL SHEETS
2			4			36

DRAWN BY : MBC	DATE : 2-17	DESIGN ENGINEER OF RECORD: P. KELLY	DATE : 5-17
CHECKED BY : ACA	DATE : 5-17		

\\USPADGVIfs02\vol3\Projects\40186I7.401861_7_000\50_Deliverables & Submittals\U-475I\Structures\Bridge 203\Ustation\Final\403_02I_U475I_SMU_SI_OIL_640203.dgn 7/12/2017 2:13:22 PM chiTkhmb