STATE	PROJECT NO.	SHEET NO.	TOTAL SHEETS
N.C.	2019CPT.07.01.10791	1	

ROCKINGHAM COUNTY

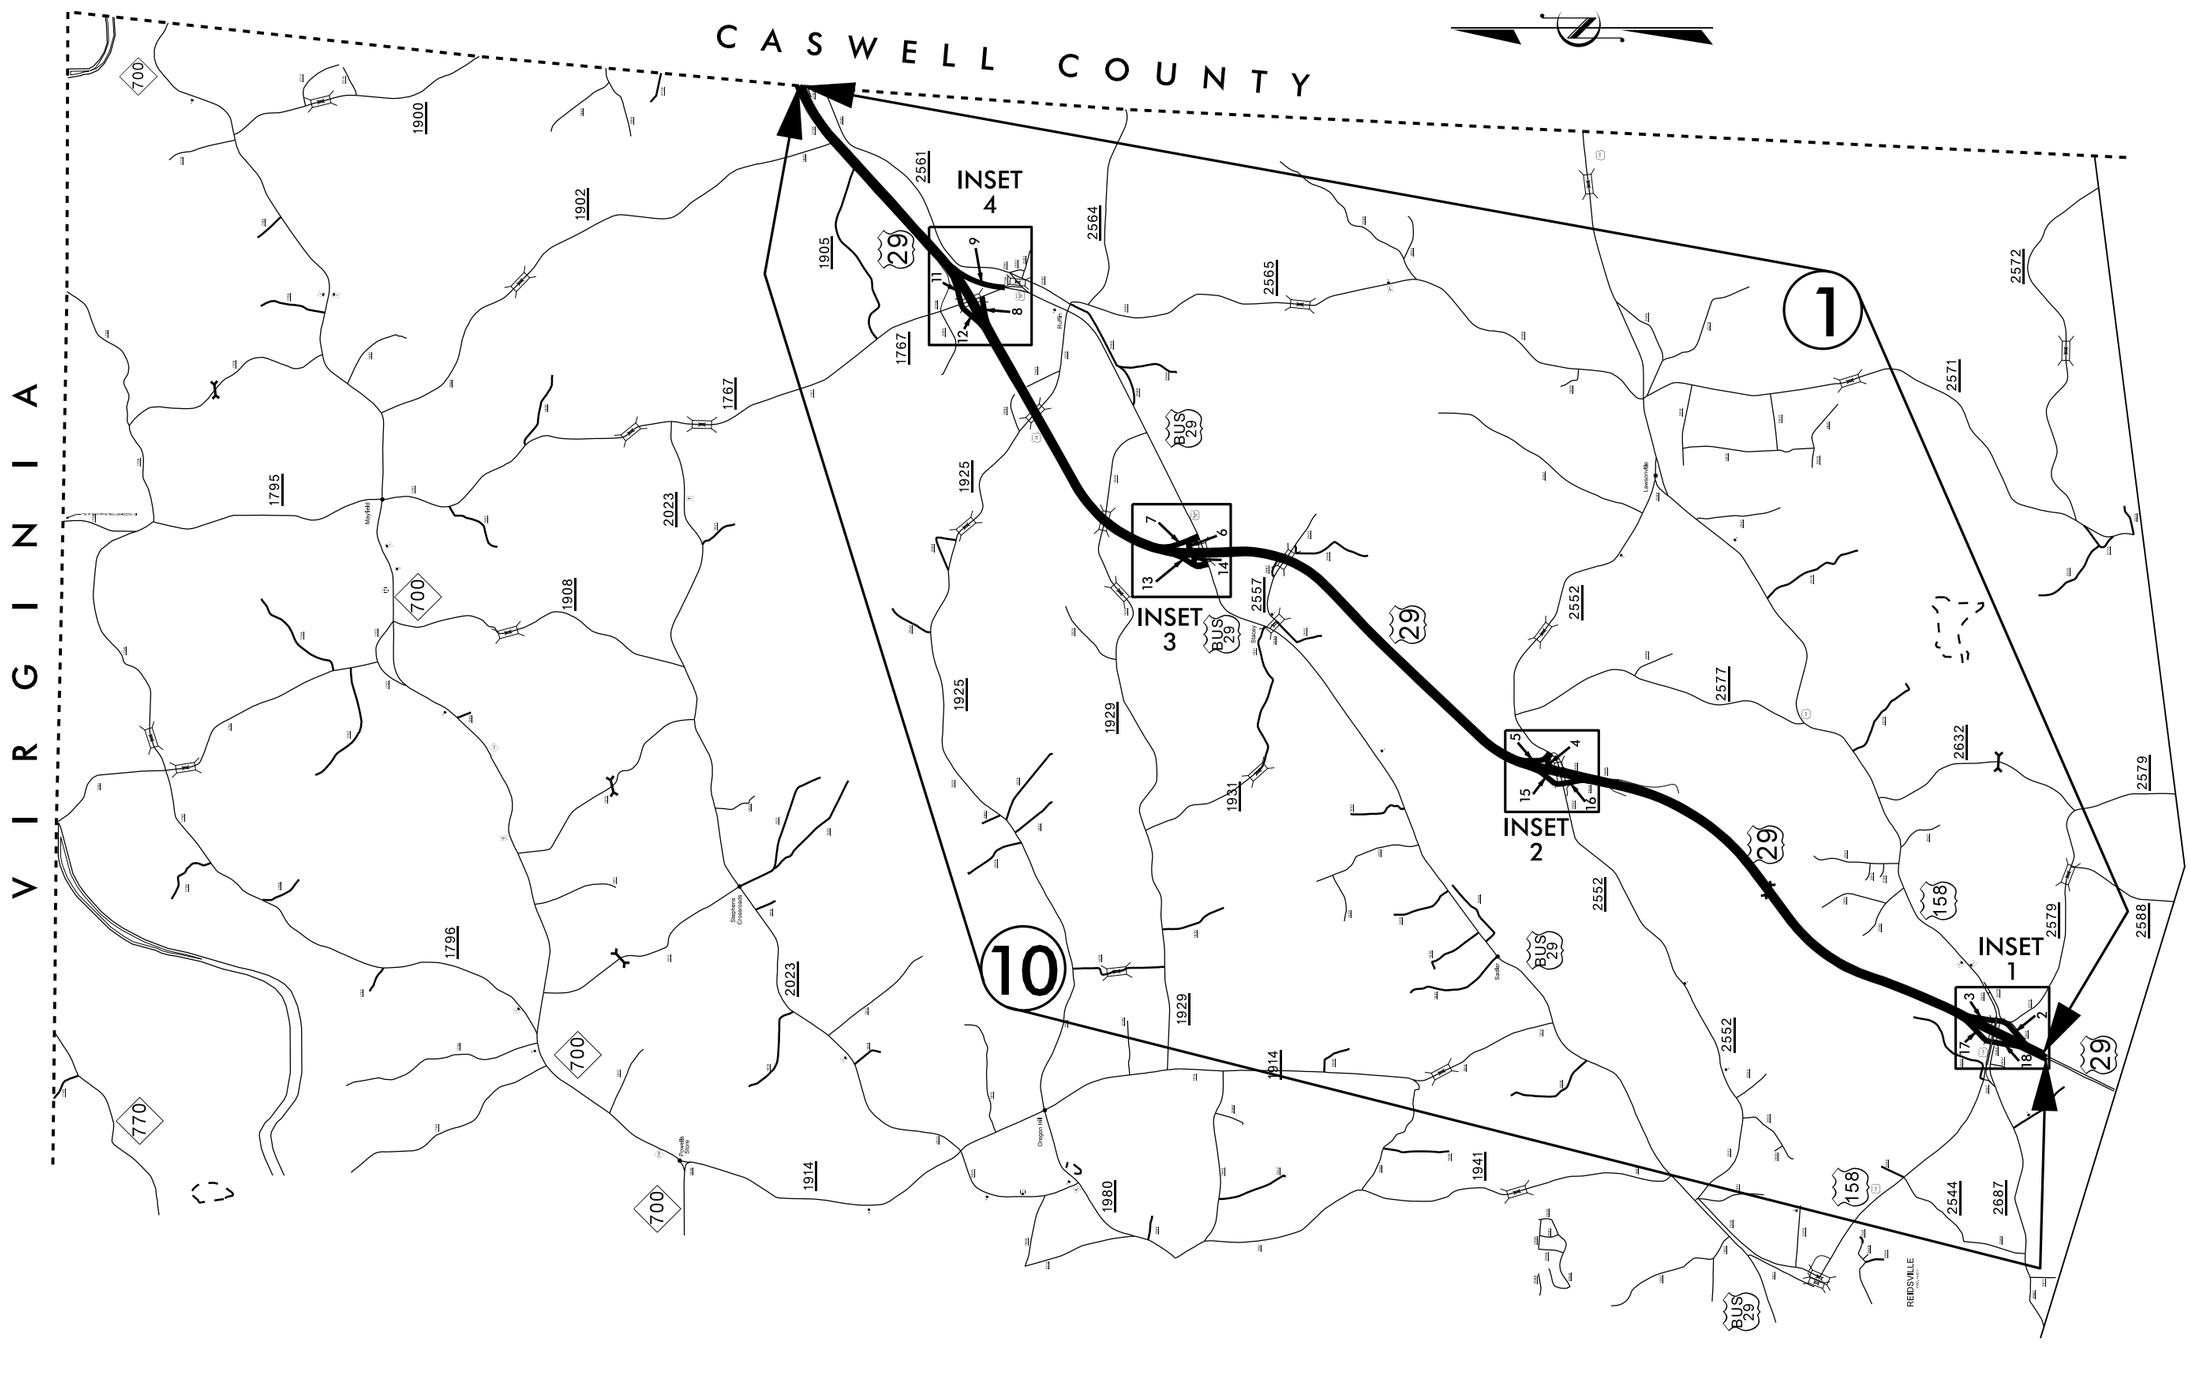

11-SEP-2017 11:35
S:\Contracts\Contracts\Resurfacing Projects\Division 7\Rockingham Nov 2017\2019CPT.07.01.10791 Vicinity1.dgn
pjporter AT CSD-29252