PROJECT REFERENCE NO.	SHEET NO.
B-5391	UO-02

UTILITIES BY OTHERS

NOTE:
ALL PROPOSED UTILITY WORK SHOWN ON THIS SHEET WILL BE DONE BY OTHERS

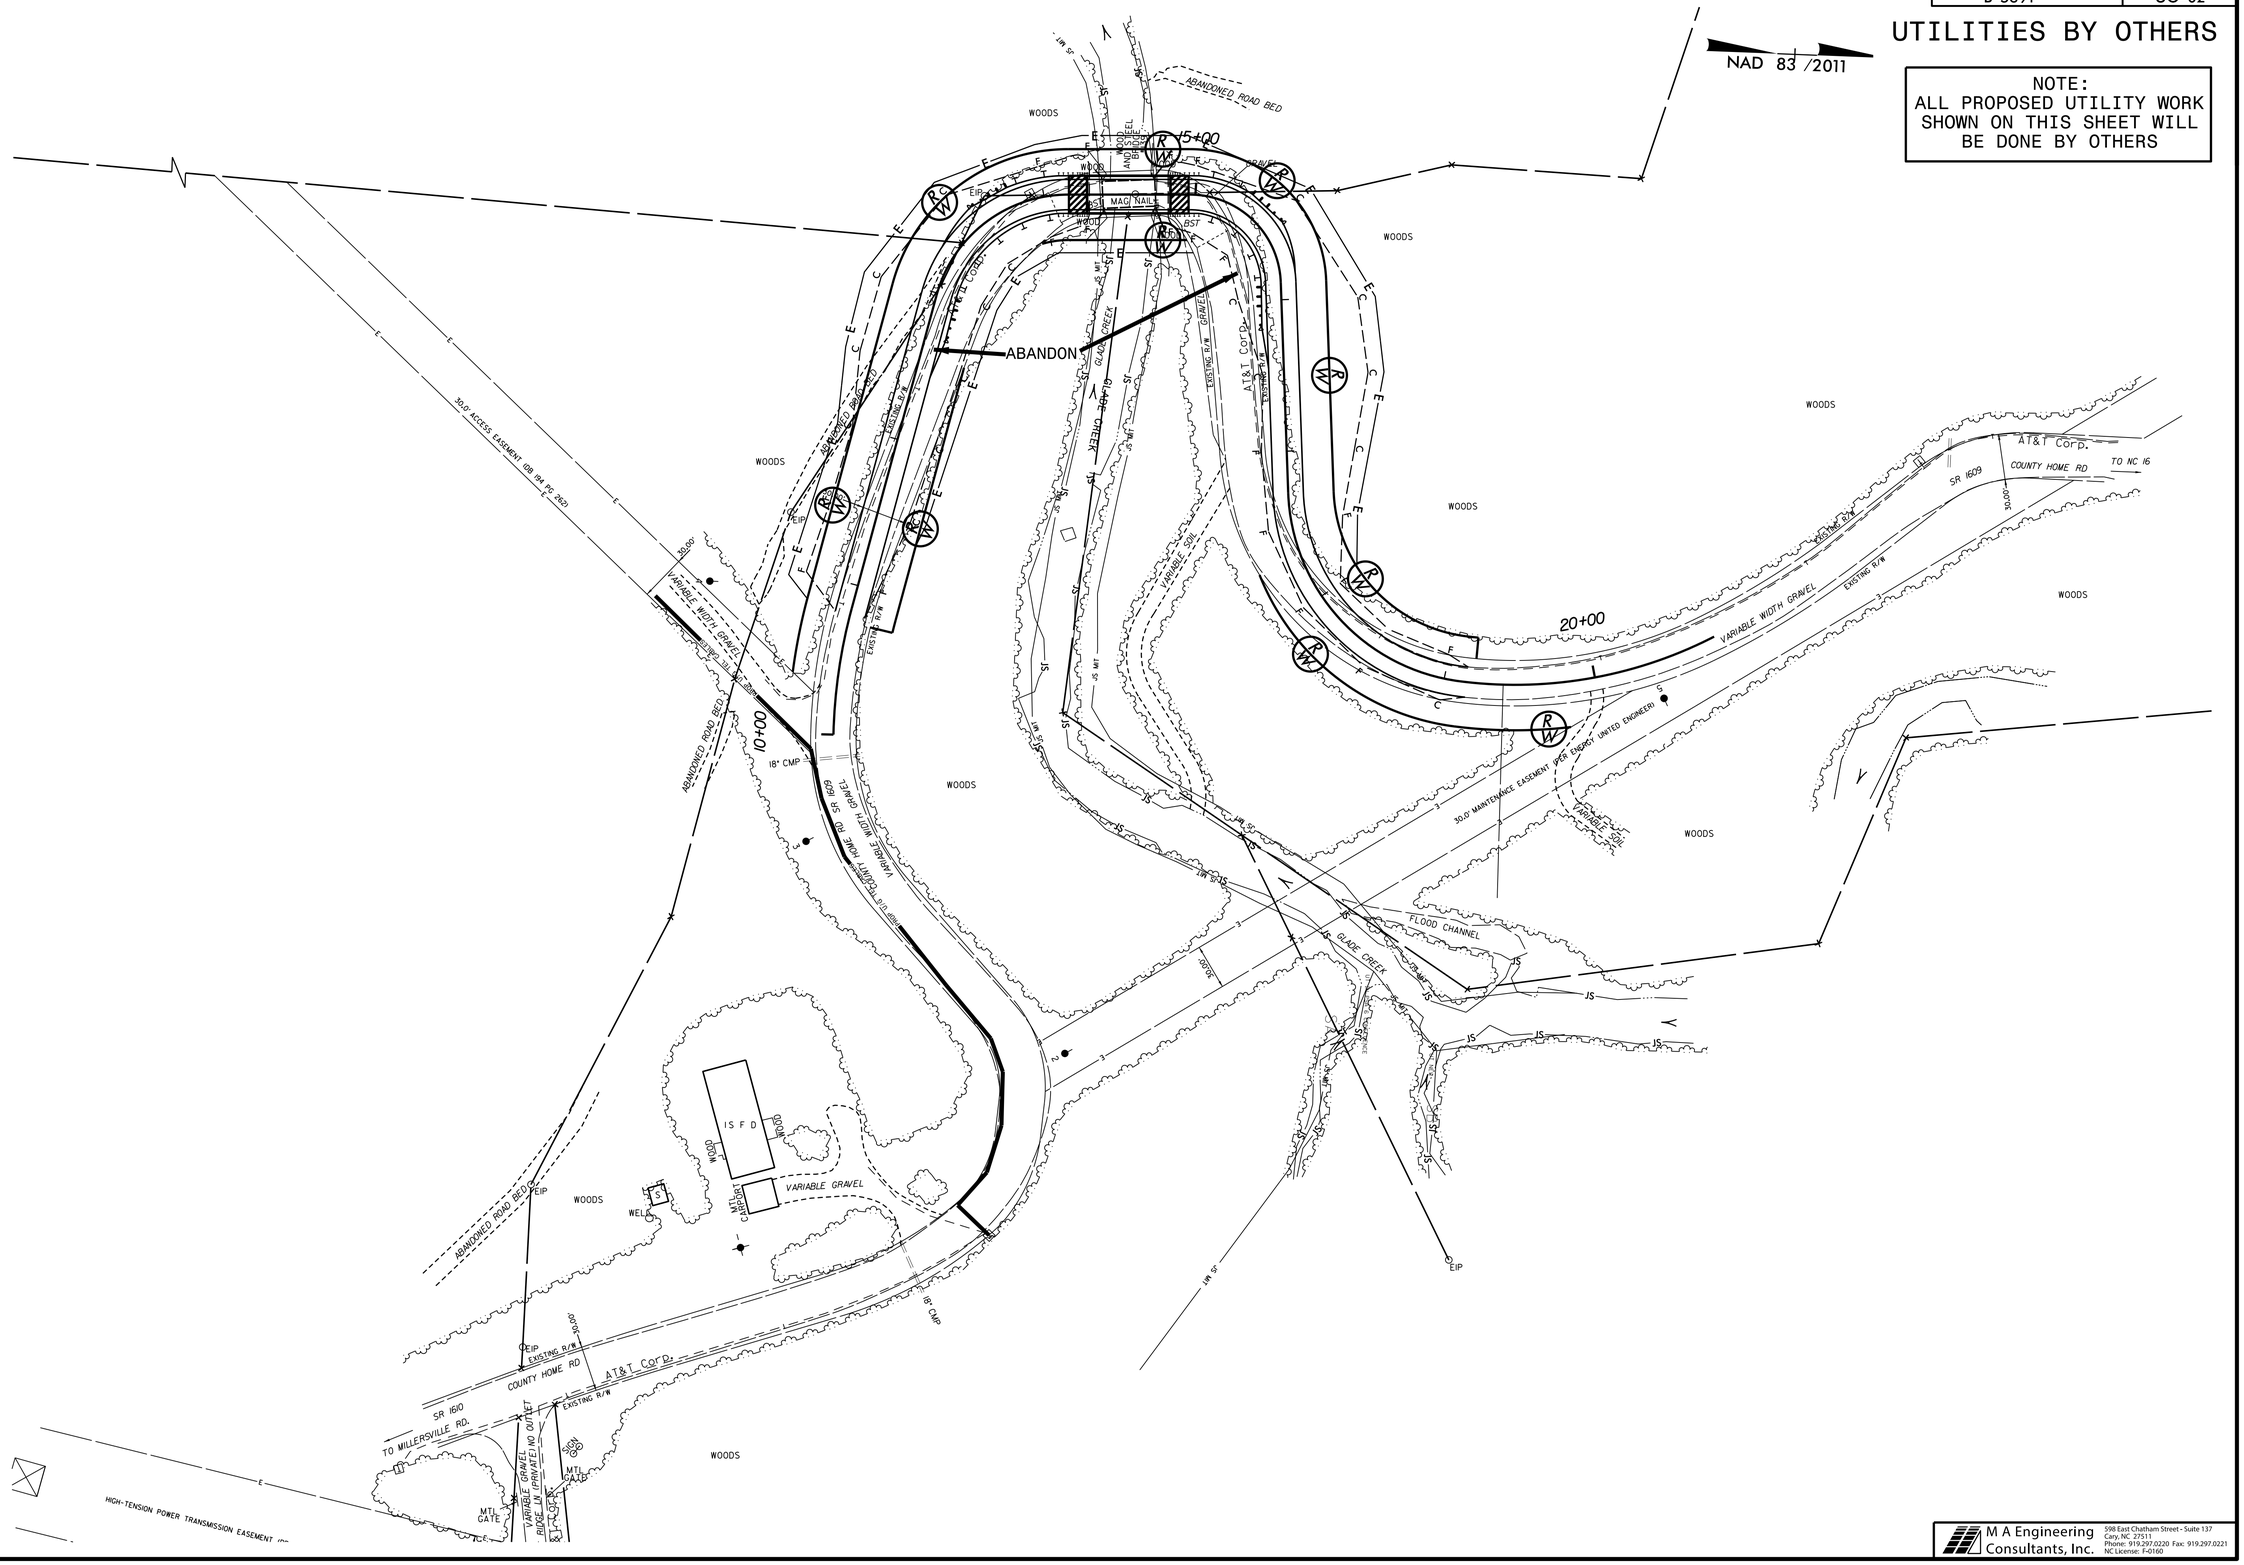

M A Engineering Consultants, Inc.
598 East Chatham Street - Suite 137
Cary, NC 27511
Phone: 919.297.0220 Fax: 919.297.0221
NC License: F-0160

5/14/99

6/28/2016
\B5391\Utilities\Engineering\UBO\Proj\B5391_ut_rdy4_UO-02_psh.dgn
9:20:42 AM