PROJECT REFERENCE NO.	SHEET NO.
B-5239	EC-7/CONST.4
R/W SHEET NO.	
ROADWAY DESIGN ENGINEER	HYDRAULICS ENGINEER

HDR Engineering, Inc. of the Carolinas
555 Fayetteville St, Suite 900 Raleigh, N.C. 27601
N.C.B.E.L.S. License Number: F-0116

NAD 83/NSRS 2007

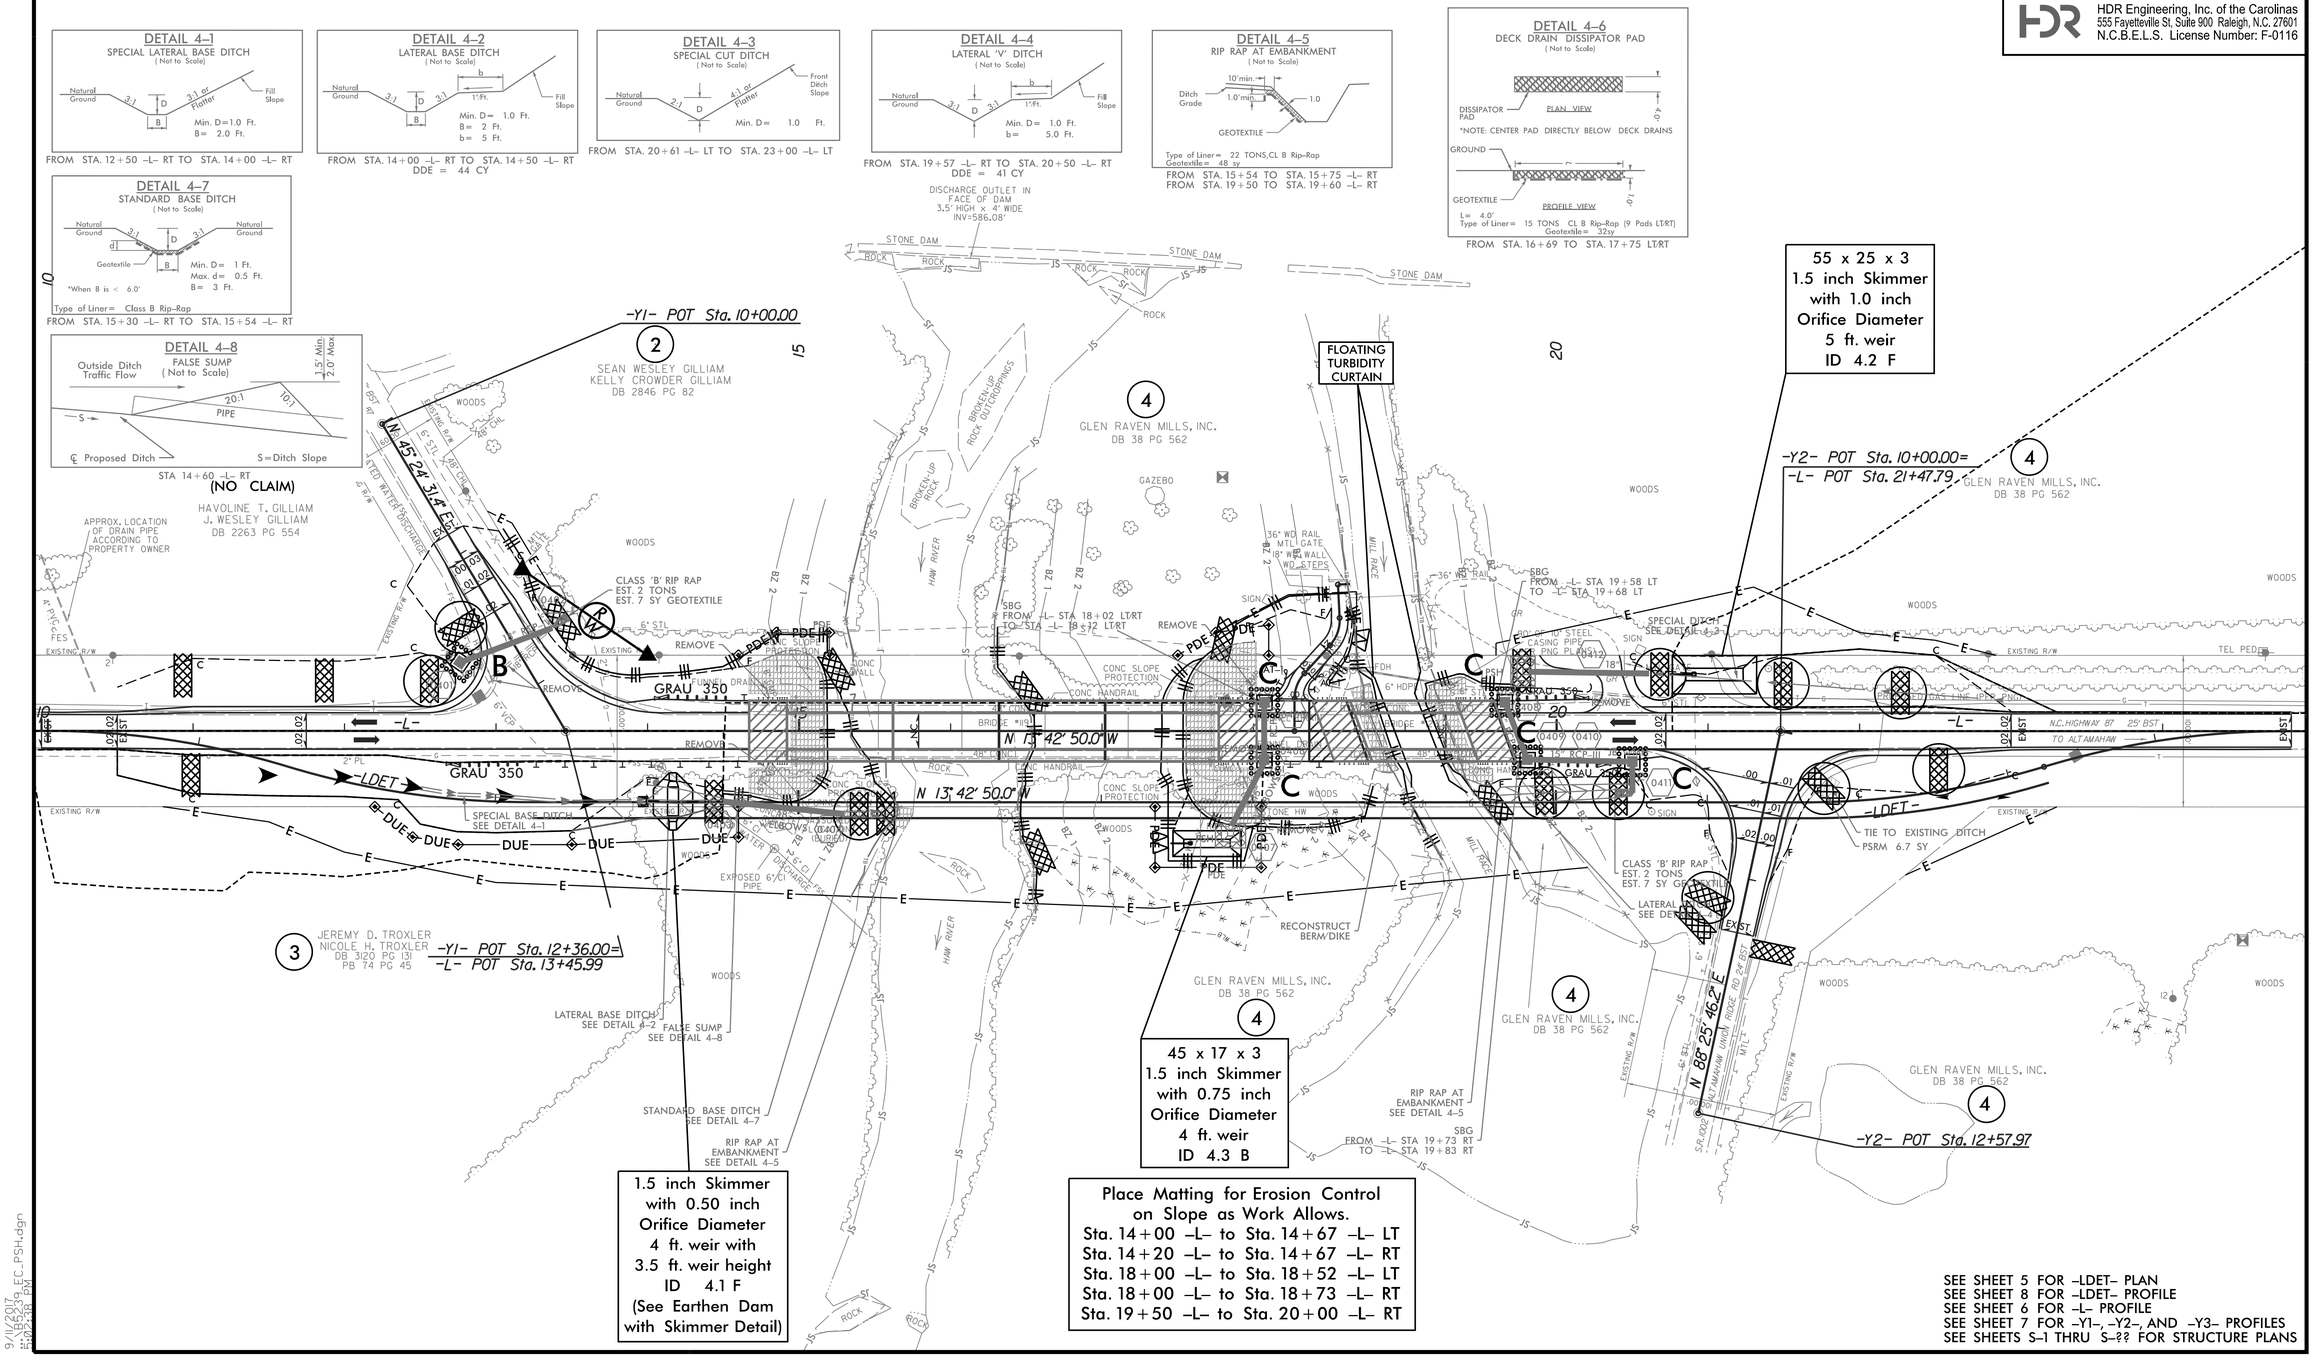

SEE SHEET 5 FOR -LDET- PLAN
SEE SHEET 8 FOR -LDET- PROFILE
SEE SHEET 6 FOR -L- PROFILE
SEE SHEET 7 FOR -Y1-, -Y2-, AND -Y3- PROFILES
SEE SHEETS S-1 THRU S-?? FOR STRUCTURE PLANS

8/17/99

9/14/2017
B5239_EC_PSH.dgn
ENG2288 BM