PROJECT REFERENCE NO.	SHEET NO.
U-5806	EC-5/CONST.5
R/W SHEET NO.	
ROADWAY DESIGN ENGINEER	HYDRAULICS ENGINEER

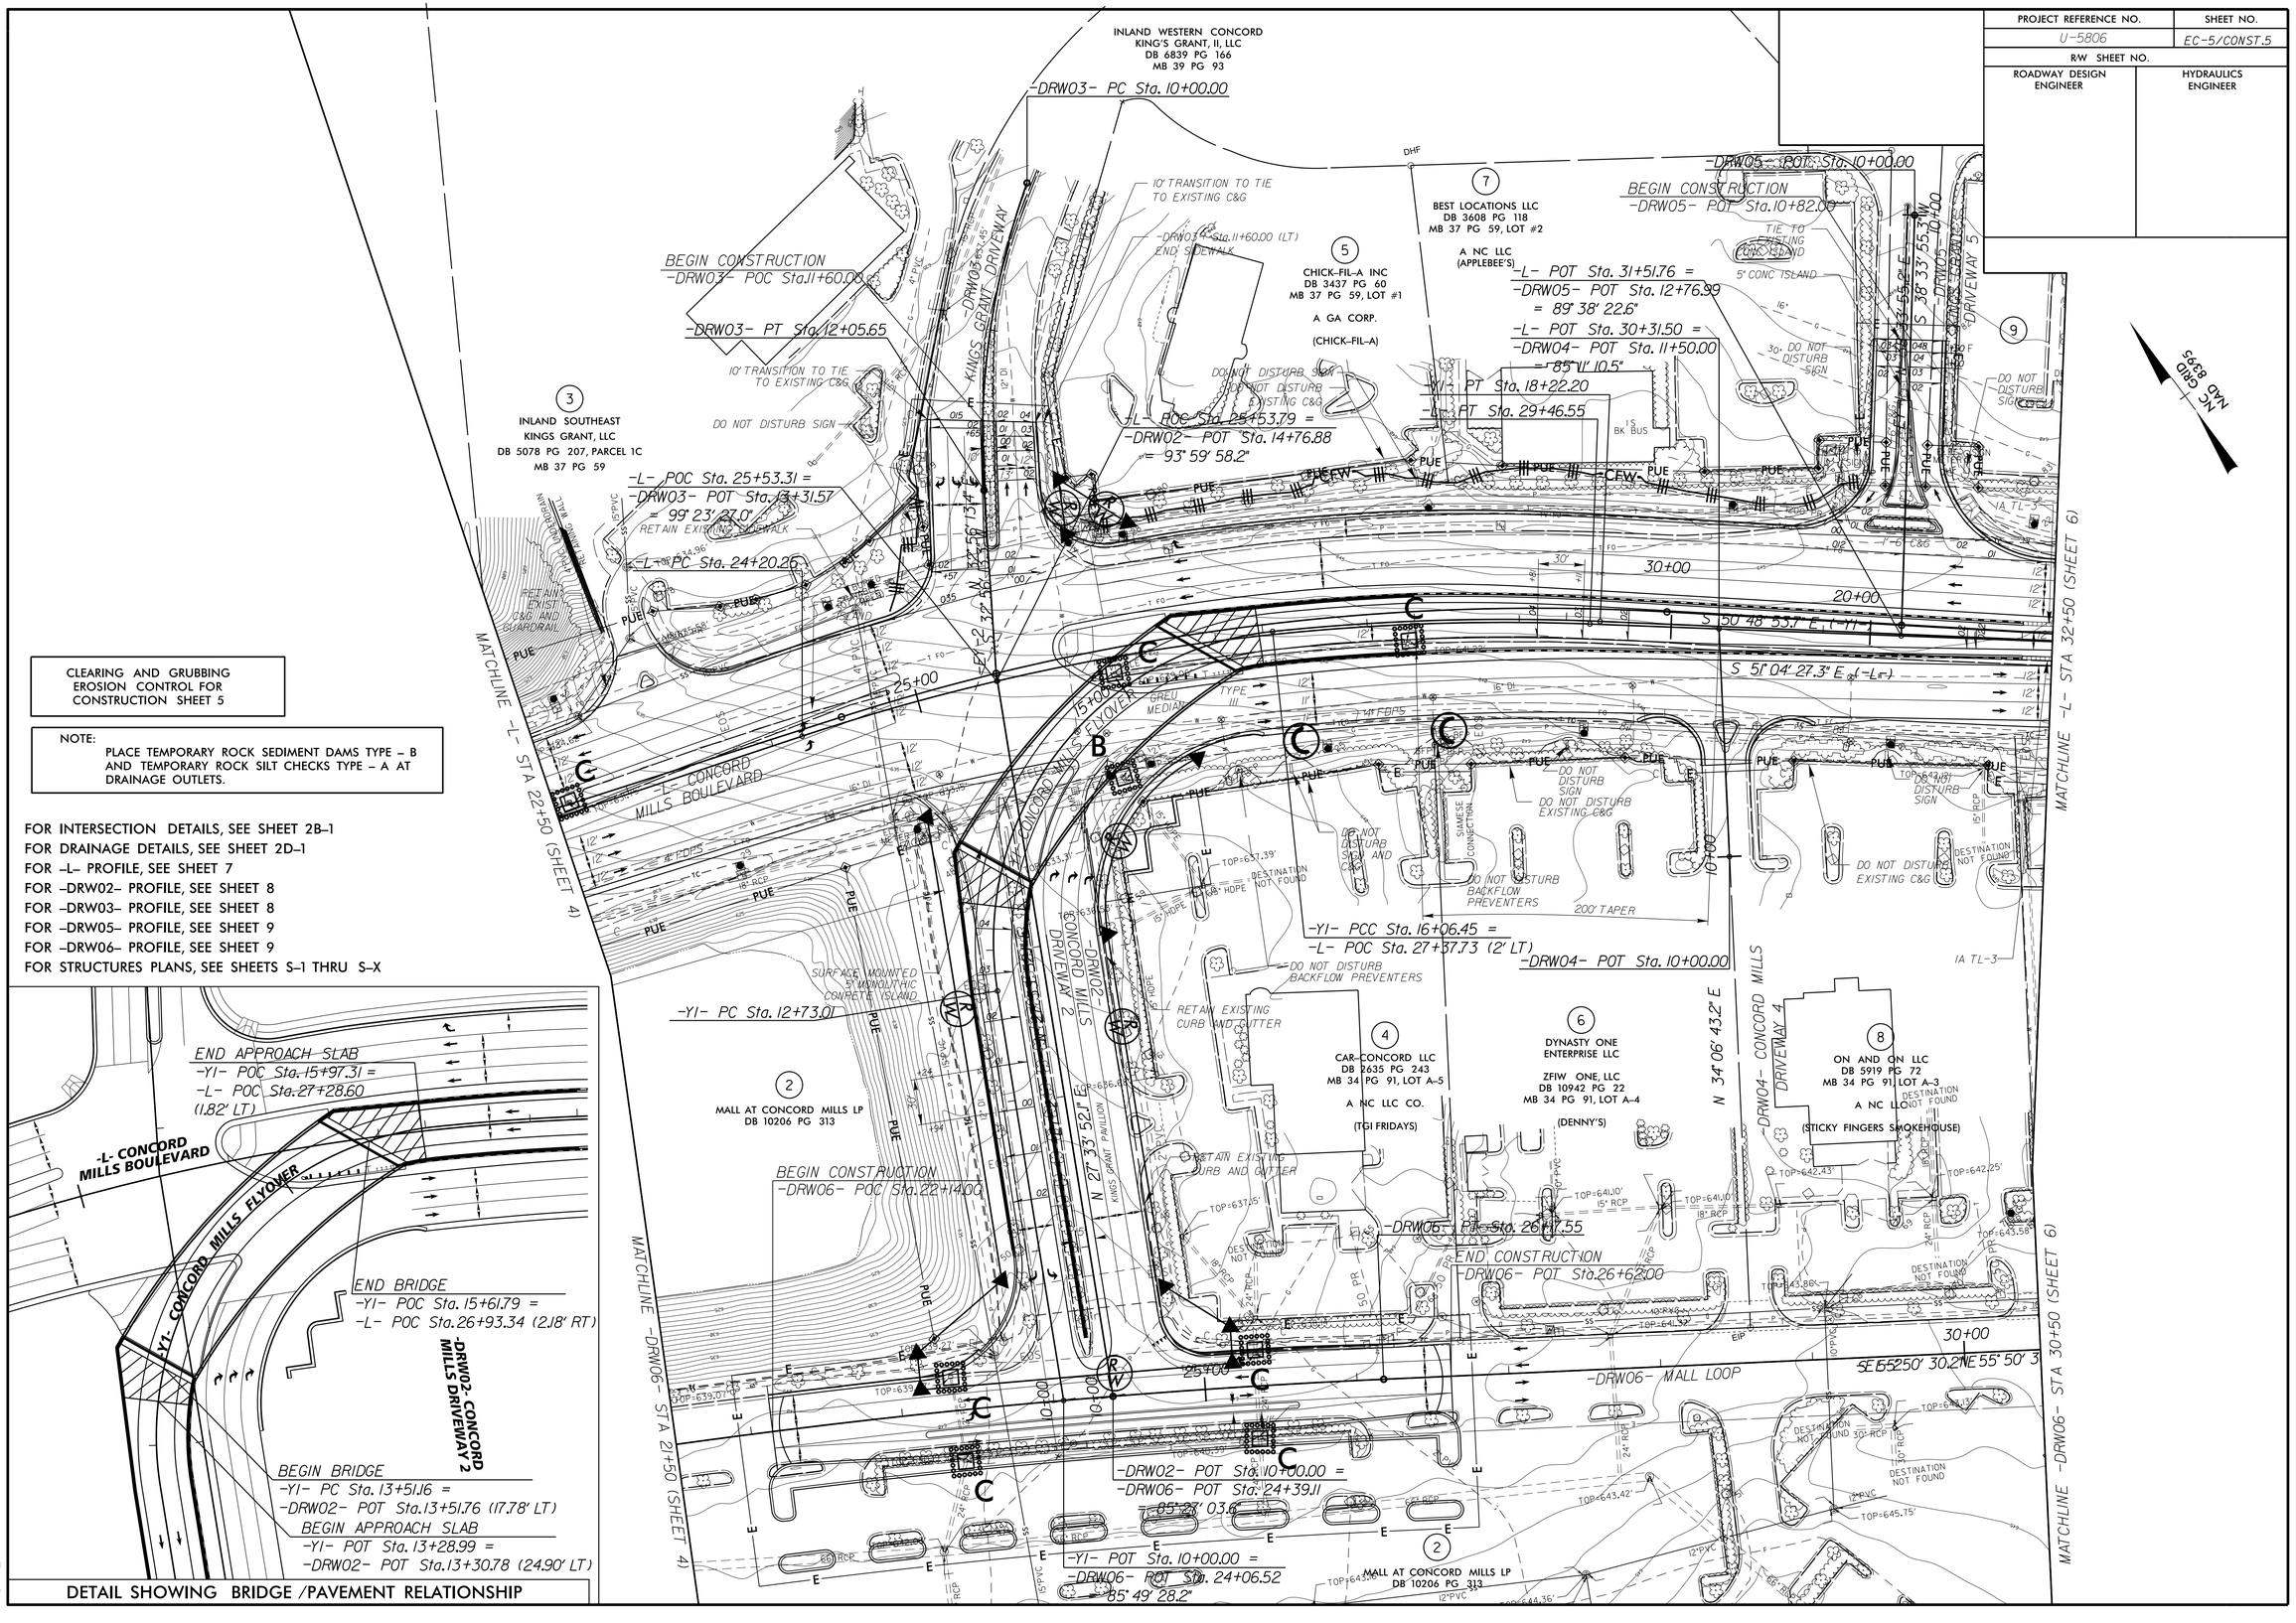

CLEARING AND GRUBBING
EROSION CONTROL FOR
CONSTRUCTION SHEET 5

NOTE:
PLACE TEMPORARY ROCK SEDIMENT DAMS TYPE – B AND TEMPORARY ROCK SILT CHECKS TYPE – A AT DRAINAGE OUTLETS.

FOR INTERSECTION DETAILS, SEE SHEET 2B–1
FOR DRAINAGE DETAILS, SEE SHEET 2D–1
FOR –L– PROFILE, SEE SHEET 7
FOR –DRW02– PROFILE, SEE SHEET 8
FOR –DRW03– PROFILE, SEE SHEET 8
FOR –DRW05– PROFILE, SEE SHEET 9
FOR –DRW06– PROFILE, SEE SHEET 9
FOR STRUCTURES PLANS, SEE SHEETS S–1 THRU S–X

DETAIL SHOWING BRIDGE /PAVEMENT RELATIONSHIP

$DATE$