PROJECT REFERENCE NO.	SHEET NO.
U-5806	SCP.3

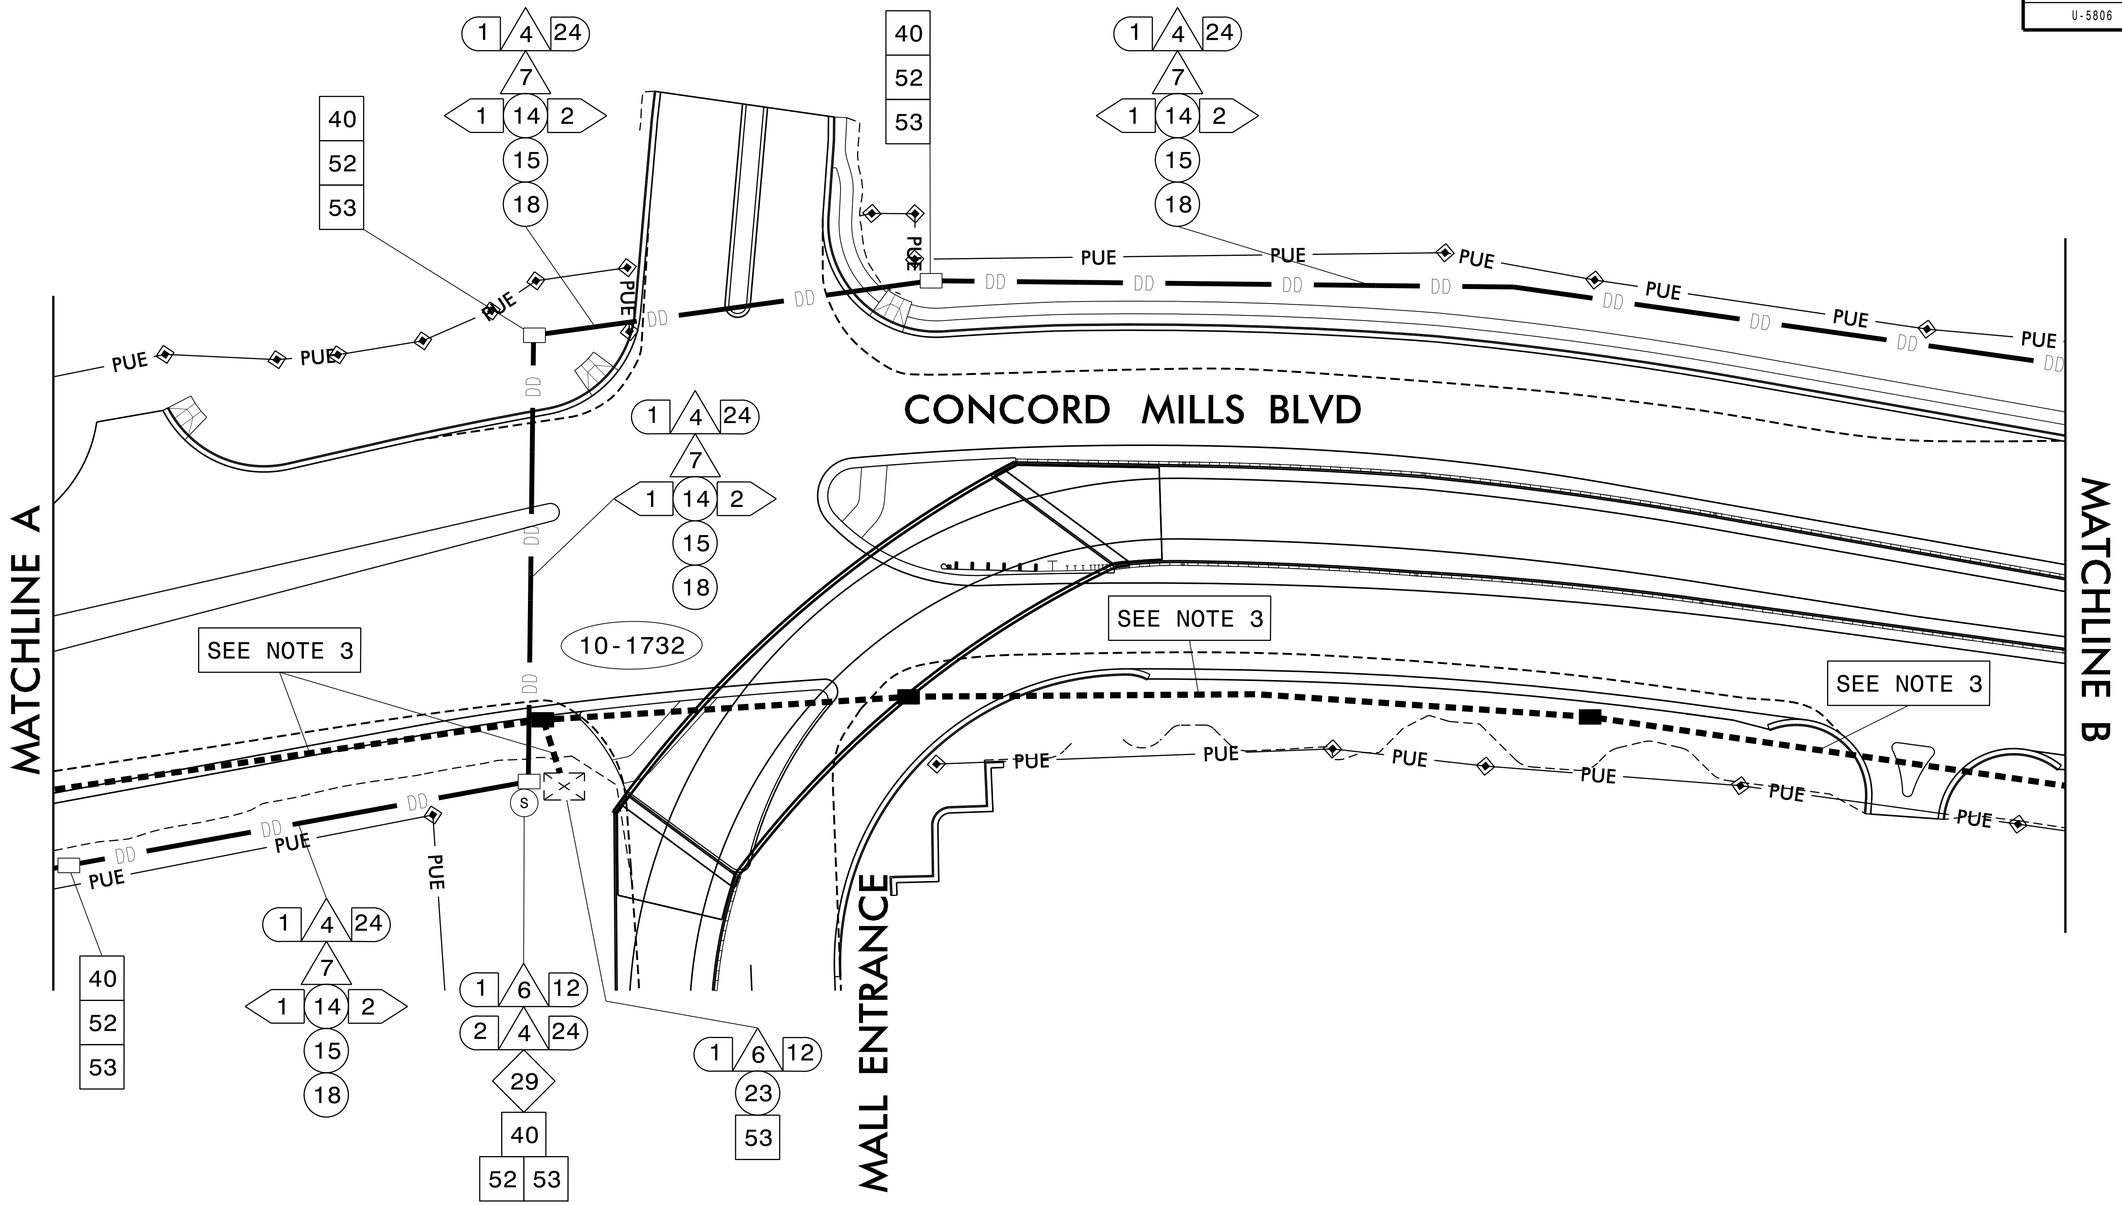

1) NOTIFY THE CITY OF CONCORD TRAFFIC ENGINEER, ANDREI DUMITRU, AT (704) 920–5377 FIVE (5) DAYS PRIOR TO BEGINNING WORK ON SIGNAL SYSTEM COMMUNICATIONS CABLE. NOTIFY THE TRAFFIC ENGINEER AFTER ALL WORK IS PERFORMED TO ENSURE THAT ALL FIBER CIRCUITS ARE FUNCTIONING PROPERLY. ALL WORK IS NOT COMPLETE UNTIL THE SIGNAL SYSTEM IS BACK UP AND OPERATIONAL.

2) CONTRACTOR TO RECORD EXISTING SPLICE ARRANGEMENT FOR COMPARISON TO THE SUPPLIED SPLICE DETAILS. IF DISCREPANCIES EXIST, CONTACT THE ENGINEER TO DETERMINE HOW TO PROCEED WITH RESPLICING. PROVIDE AS–BUILT PLANS TO THE ENGINEER IF FINAL SPLICE ARRANGEMENT DIFFERS FROM THE SUPPLIED SPLICE DETAILS.

3) ABANDON EXISTING CONDUIT. REMOVE EXISTING JUNCTION BOXES AND FILL TO GRADE WITH SUITABLE MATERIAL.

TMP PHASE 1

DOCUMENT NOT CONSIDERED FINAL UNLESS ALL SIGNATURES COMPLETED

Prepared in the Offices of:

Transportation Mobility and Safety Division
STATE OF NORTH CAROLINA DEPARTMENT OF TRANSPORTATION
Intelligent Transportation Systems Unit

750 N. Greenfield Pkwy. , Garner, NC 27529

COMMUNICATIONS CABLE AND CONDUIT ROUTING PLANS

DIVISION 10 CABARRUS COUNTY CONCORD

PLAN DATE: AUGUST 2017

PREPARED BY: A. J. SKUCE

REVIEWED BY: Mil Avery
DocuSigned by: 09F5DB4CBED3443...

SCALE 0 30′ 1″ = 30′

REVISIONS	INIT.	DATE

SEAL

NORTH CAROLINA PROFESSIONAL SEAL 032108 ENGINEER MOHD A. ASLAMI

DocuSigned by: Mohd Aslami
5D9B0BA6DBB6495...

8/24/2017
DATE