TIP PROJECT:U-5806

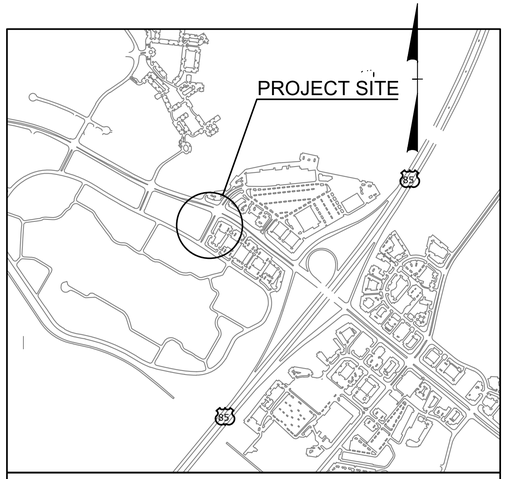

VICINITY MAP

THIS PROJECT IS WITHIN THE MUNICIPAL BOUNDARY OF THE CITY OF CONCORD

STATE OF NORTH CAROLINA
DIVISION OF HIGHWAYS

UTILITY CONSTRUCTION PLANS
CABARRUS COUNTY

LOCATION: INTERSECTION OF SR-2894 (CONCORD MILLS BLVD.)
AND ENTRANCE No. 1 KINGS GRANT PAVILION
TYPE OF WORK: WATER LINE AND SEWER MAIN RELOCATIONS.

T.I.P. NO.	SHEET NO.
U-5806	UC-1

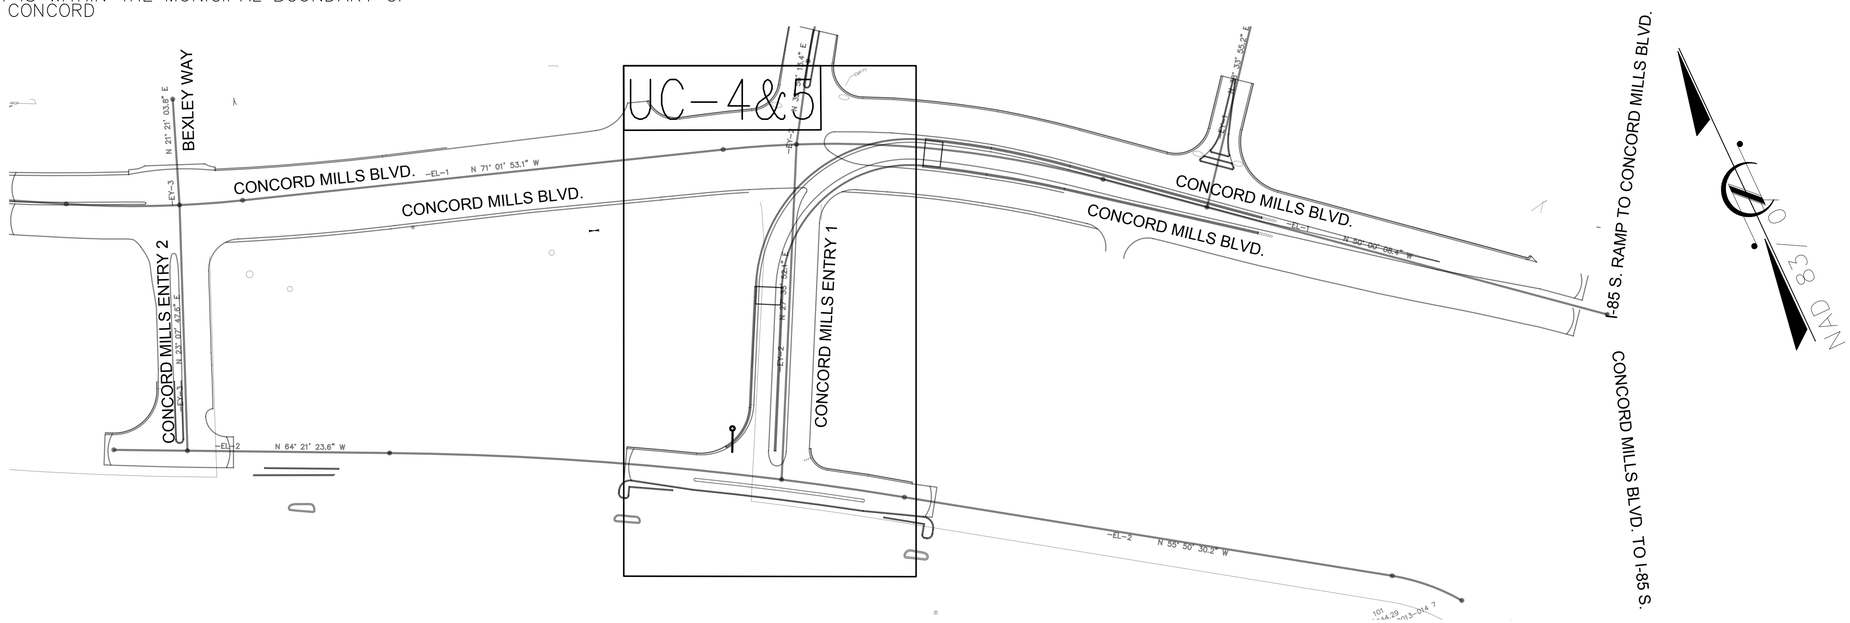

DOCUMENT NOT CONSIDERED FINAL
UNLESS ALL SIGNATURES COMPLETED

GRAPHIC SCALES

50 25 0 50 100
PLANS

50 25 0 50 100
PROFILE (HORIZONTAL)

5 2.5 0 5 10
PROFILE (VERTICAL)

INDEX OF SHEETS

SHEET NO.	DESCRIPTION
UC-1	TITLE SHEET
UC-2	UTILITY/ SYMBOLOGY
UC-3	NOTES
UC-3A	DETAILS
UC-4 THRU UC-5	UTILITY CONSTRUCTION SHEETS

WATER AND SEWER OWNERS ON PROJECT

(A) WATER – CITY OF CONCORD

(B) SANITARY SEWER – CITY OF CONCORD

PREPARED IN THE OFFICE OF

Concord NORTH CAROLINA High Performance Living

ENGINEERING DEPARTMENT
CITY OF CONCORD
P.O. BOX 308
CONCORD N.C. 28026
(704) 920-5425
CLINTON SHOAF, P.E. - DESIGN ENGINEER

SEAL

NORTH CAROLINA PROFESSIONAL SEAL 40766 ENGINEER Clinton M. Shoaf
DocuSigned by: Clinton M. Shoaf
5/26/2017
Engineer's Seal

DIVISION OF HIGHWAYS
UTILITIES UNIT

1555 MAIL SERVICES CENTER
RALEIGH NC 27699-1555
PHONE (919) 707-6690
FAX (919) 250-4151

Carl Barclay, PE	UTILITIES REGIONAL ENGINEER
Michael Bright	UTILITIES ENGINEER
Amy Dupree	UTILITY AREA COORDINATOR
Greg Sealy	UTILITY COORDINATOR

G:\Eng\Engineering Projects\Projects\2016\040 U-5806 Concord Mills Blvd Flyover\Technical\2016-040 (REVISION 2017).dwg Feb 21, 2017 - 9:59am