DocuSign Envelope ID: 21A62DD0-A7E7-41AD-A019-9E90061324F0

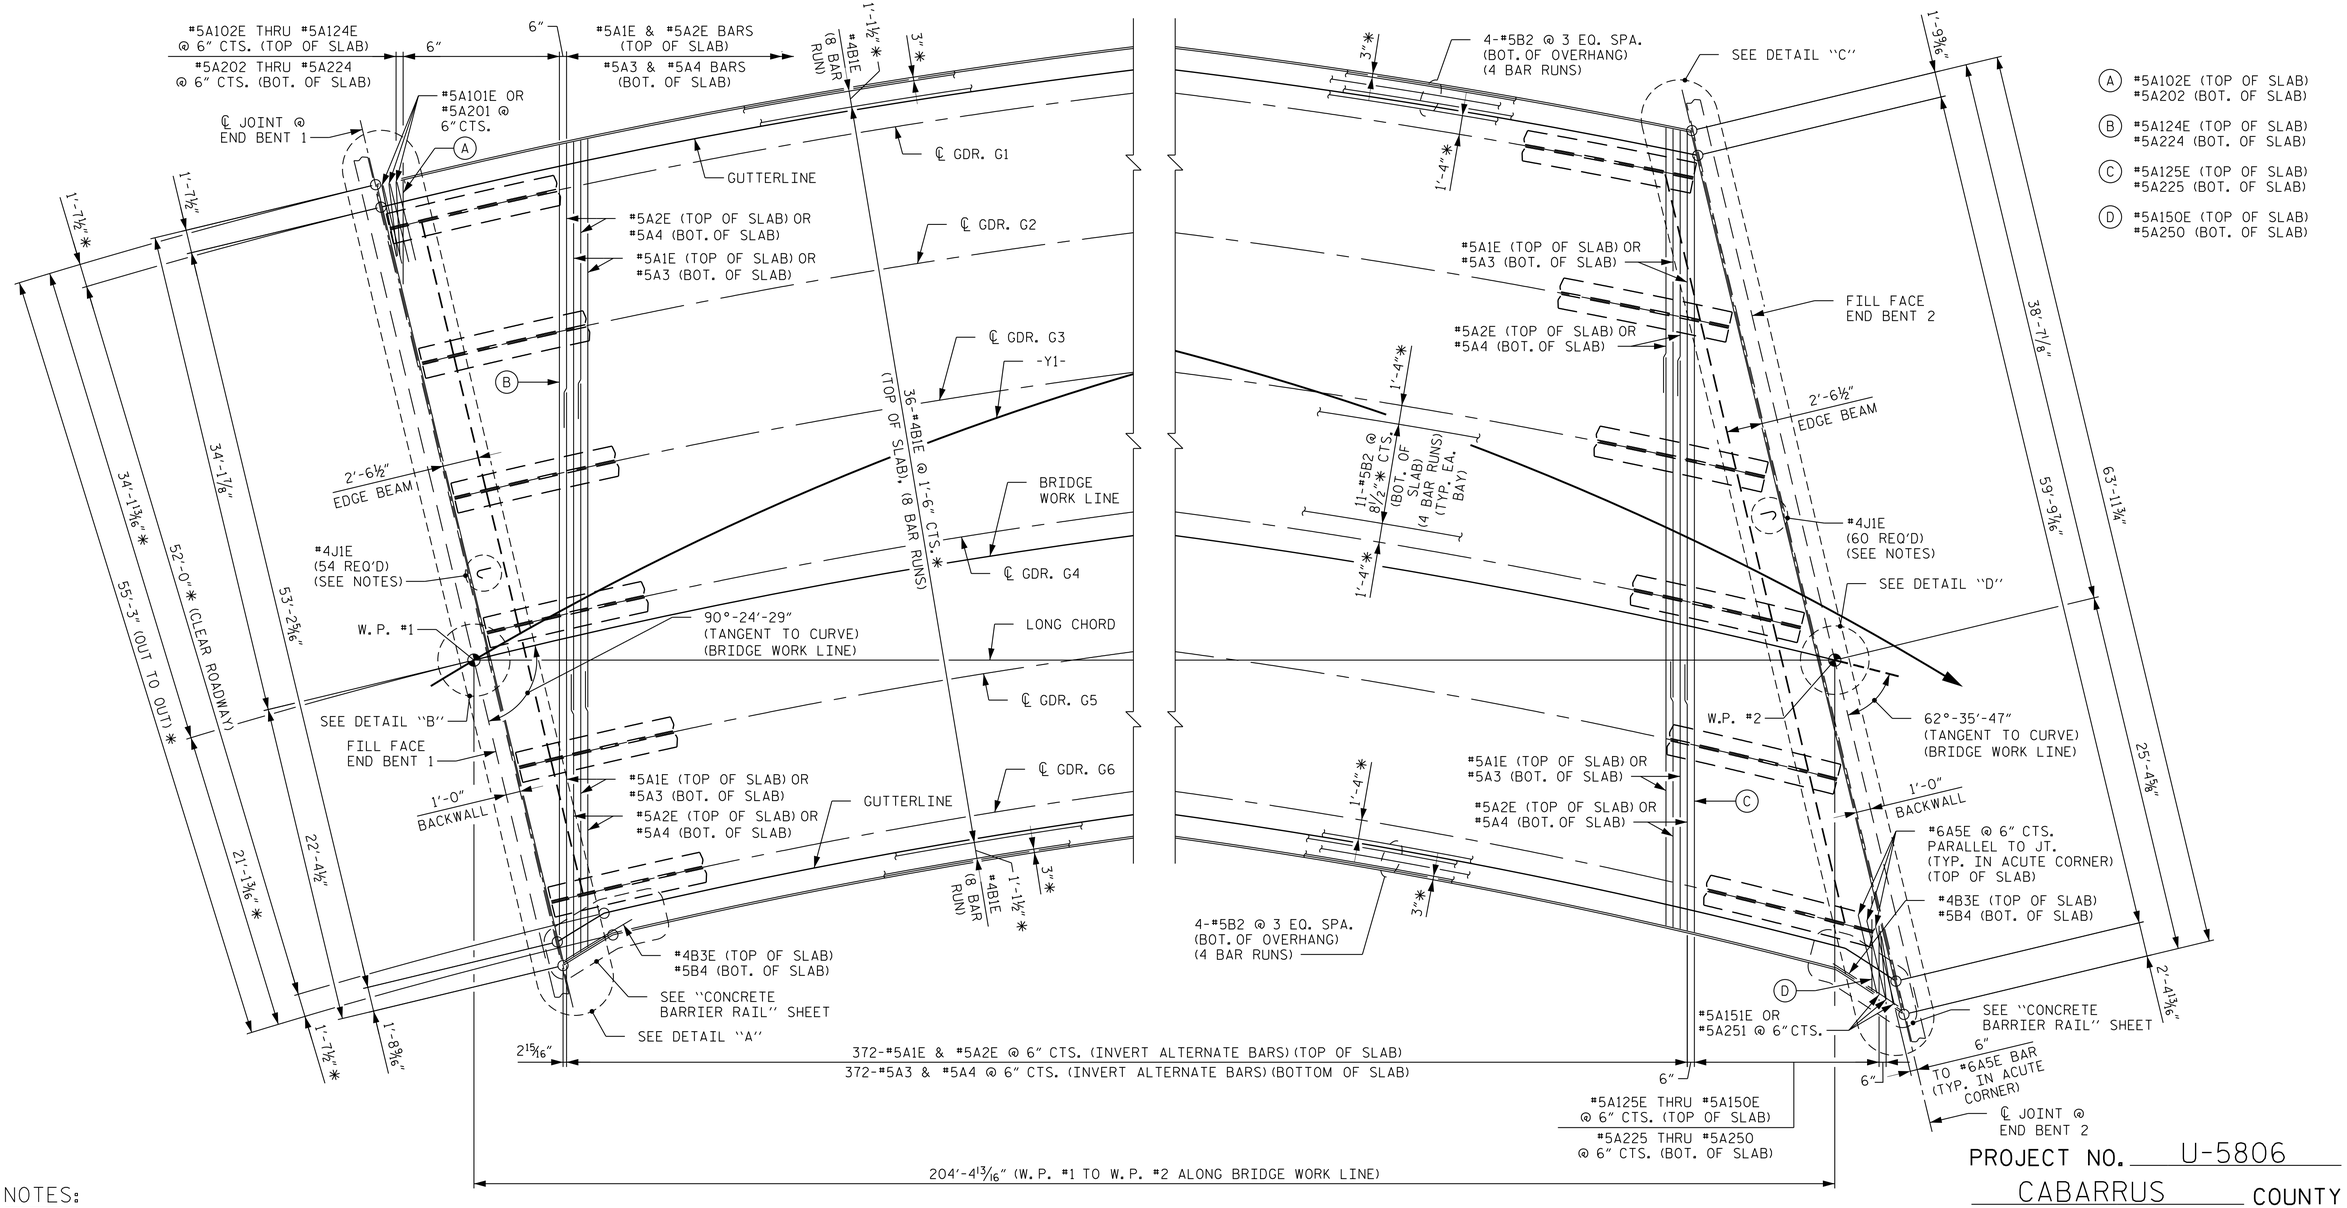

NOTES:

FOR POUR SEQUENCE AND LOCATION OF CONSTRUCTION JOINT, SEE SUPERSTRUCTURE "BILL OF MATERIAL" SHEET 2 OF 2.

#5 "AE" AND "A" BARS TO BE PLACED PERPENDICULAR TO LONG CHORD.

#4 "JE" BARS TO BE PLACED AS SPECIFIED ON THE "EXPANSION JOINT SEAL DETAIL" SHEET.

FOR REINFORCING STEEL AND DETAILS IN CONCRETE BARRIER RAIL, SEE "CONCRETE BARRIER RAIL" SHEETS.

FOR DETAILS A, B, C, AND, D, SEE "PLAN OF SPAN" SHEET 2 OF 2.

PLAN OF SPAN

* DENOTES RADIAL DIMENSIONS

PROJECT NO. U-5806

CABARRUS COUNTY

STATION: 15+75.56 -Y1-
27+06.95 -L-

SHEET 1 OF 2

NORTH CAROLINA PROFESSIONAL SEAL 033752 ENGINEER SETH A. DENNEY

DocuSigned by: Seth A. Denney
E8EB154CC9ED410...
10/23/2017

NORTH CAROLINA PROFESSIONAL SEAL 040769 ENGINEER ANDREW L. PHILLIPS

DocuSigned by: Andrew L. Phillips
2BB69ABAD4004D3...
10/23/2017

Kimley»Horn
421 Fayetteville Street, Suite 600
Raleigh, NC 27601-1772
Phone (919) 677-2000
NC LICENSE # F-0102

This document, together with the concepts and designs presented herein, as an instrument of services, is intended only for the specific purpose and client for which it was prepared. Reuse of and improper reliance on this document without written authorization and adaptation by Kimley-Horn and Associates, Inc. shall be without liability to Kimley-Horn and Associates, Inc.
Copyright Kimley-Horn and Associates, Inc., 2017

STATE OF NORTH CAROLINA
DEPARTMENT OF TRANSPORTATION
RALEIGH

SUPERSTRUCTURE

PLAN OF SPAN

REVISIONS							SHEET NO.
NO.	BY:	DATE:	NO.	BY:	DATE:		S-13
1			3				TOTAL SHEETS
2			4				50

DOCUMENT NOT CONSIDERED FINAL UNLESS ALL SIGNATURES COMPLETED

DRAWN BY:	D. D. LOWERY	DATE:	10/17
CHECKED BY:	A. L. PHILLIPS	DATE:	10/17
DESIGN ENGINEER OF RECORD:	S.A. DENNEY	DATE:	10/17

10/23/2017

K:\RDI_Structures_Bridge\NC\01036388 - -U-5806 Final Design\Cad\Dgn\013-U-5806_S01.dgn