TIP NO.	SHEET NO.
41665.7A	PMP-3

APPROVED: 2017.11.02 15:27:53
DATE: -04'00'

SEAL

NORTH CAROLINA PROFESSIONAL SEAL 034343 ENGINEER A. MATTHEW THIGPEN

DOCUMENT NOT CONSIDERED FINAL UNLESS ALL SIGNATURES COMPLETED

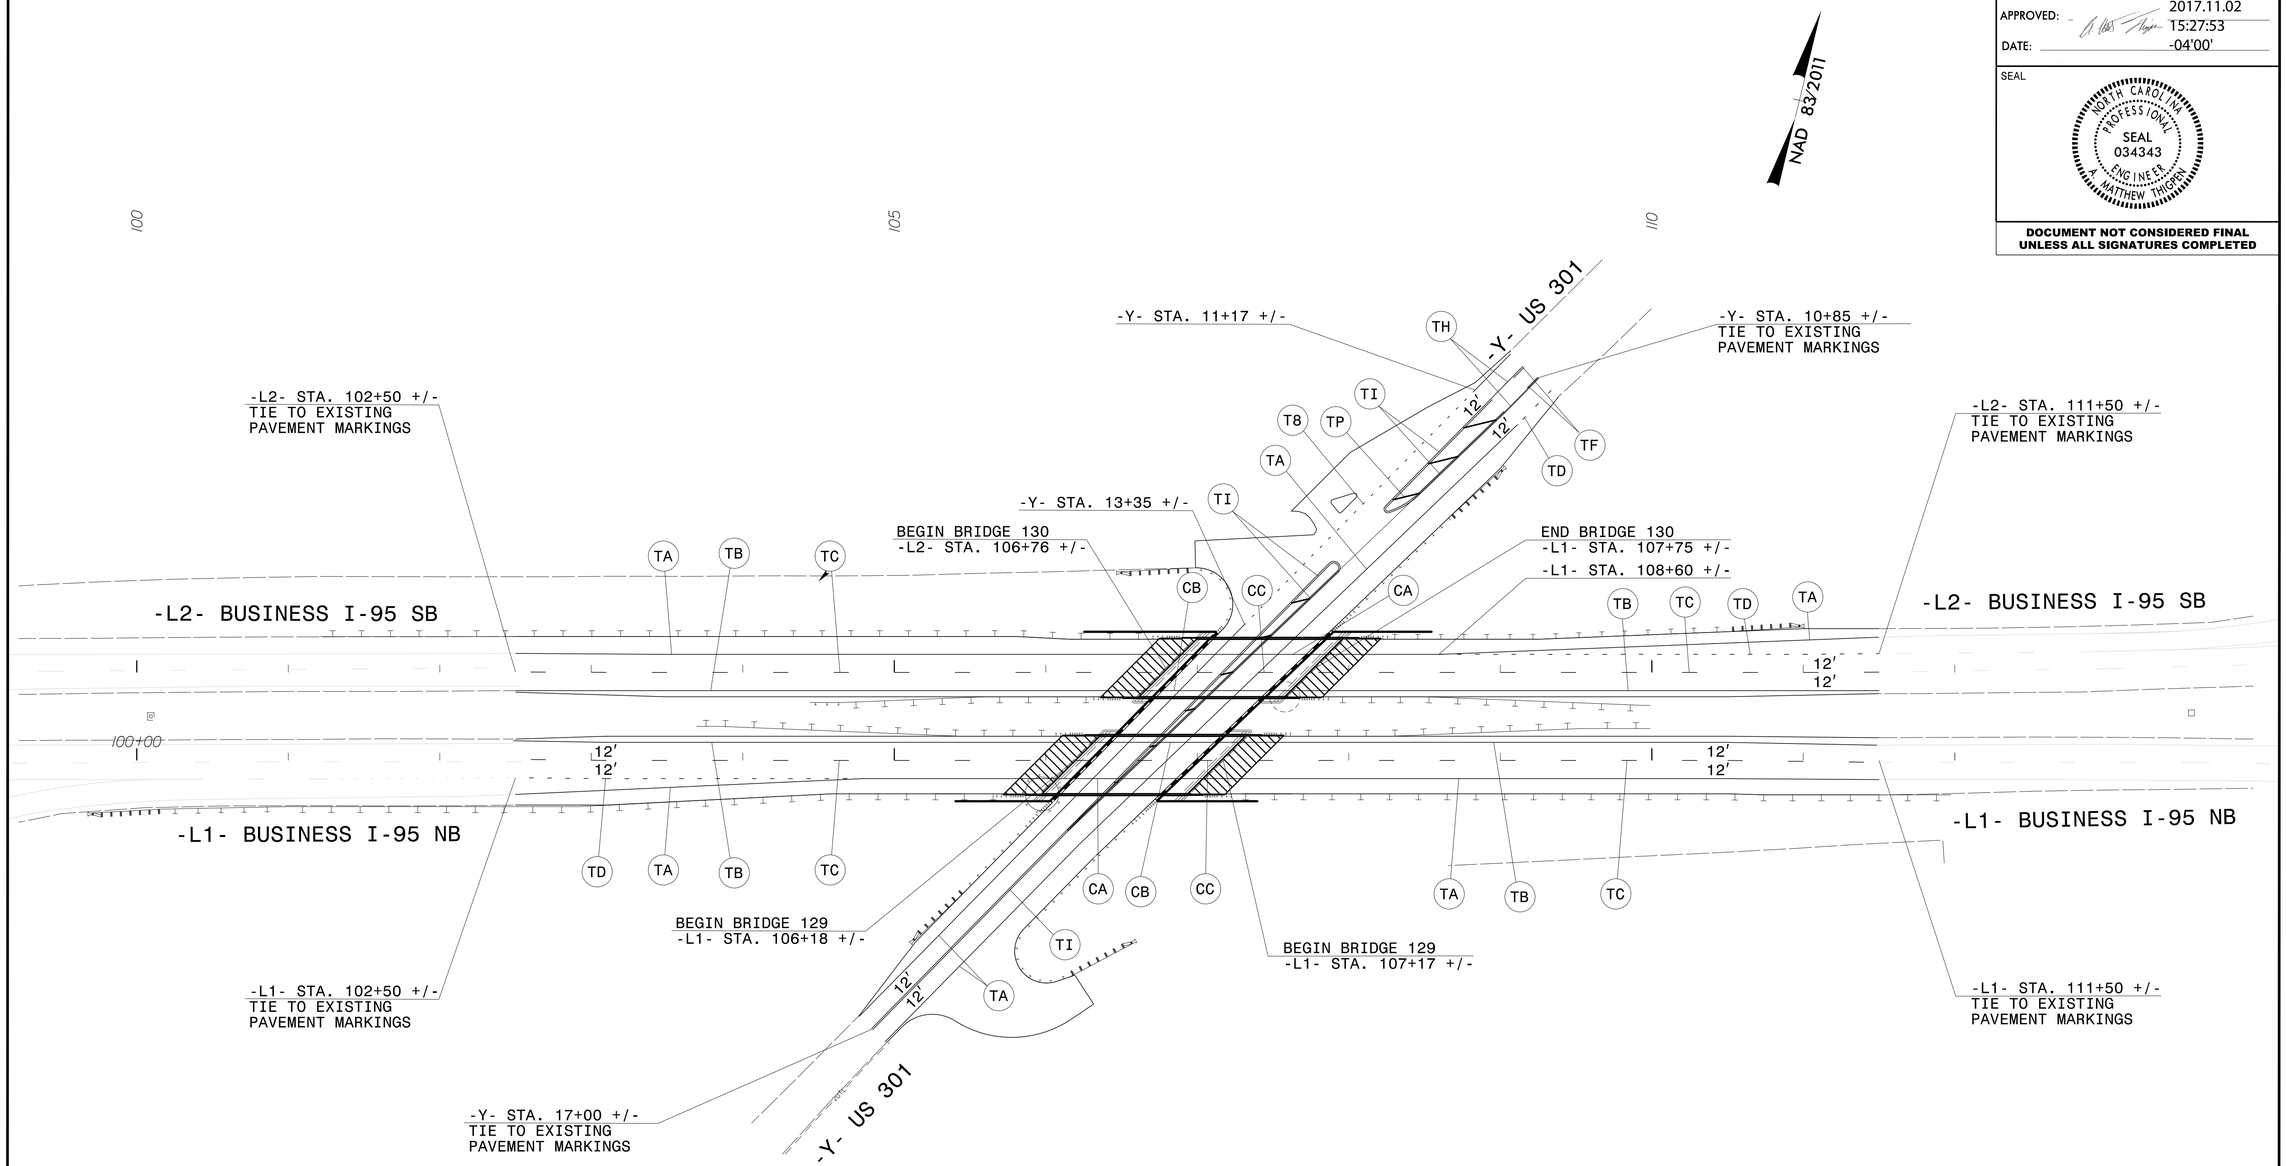

PAVEMENT MARKING DETAIL

11/2/2017
\\vhb\proj\Raleigh\38564.08 NCDOT 41665.7ACumberland\NCDOT\129 and 130\Traffic\Pavement Marking\Div6_bridges_PM_psh.dgn
User:mthigpen